

CANNON BEACH CITY HALL & POLICE DEPARTMENT



CIDA



R&W
ENGINEERING, INC.
"Engineering. Integrate. Sustain."

RED PLAINS
PROFESSIONAL, INC.

*Joyce Jackson,
Landscape Architect*

**RW
DH**

MACKENZIE.






POLICE STATION SITE PLAN

CANNON BEACH POLICE DEPARTMENT
CANNON BEACH, OREGON

BUILDING TOTAL: 5,270 SF

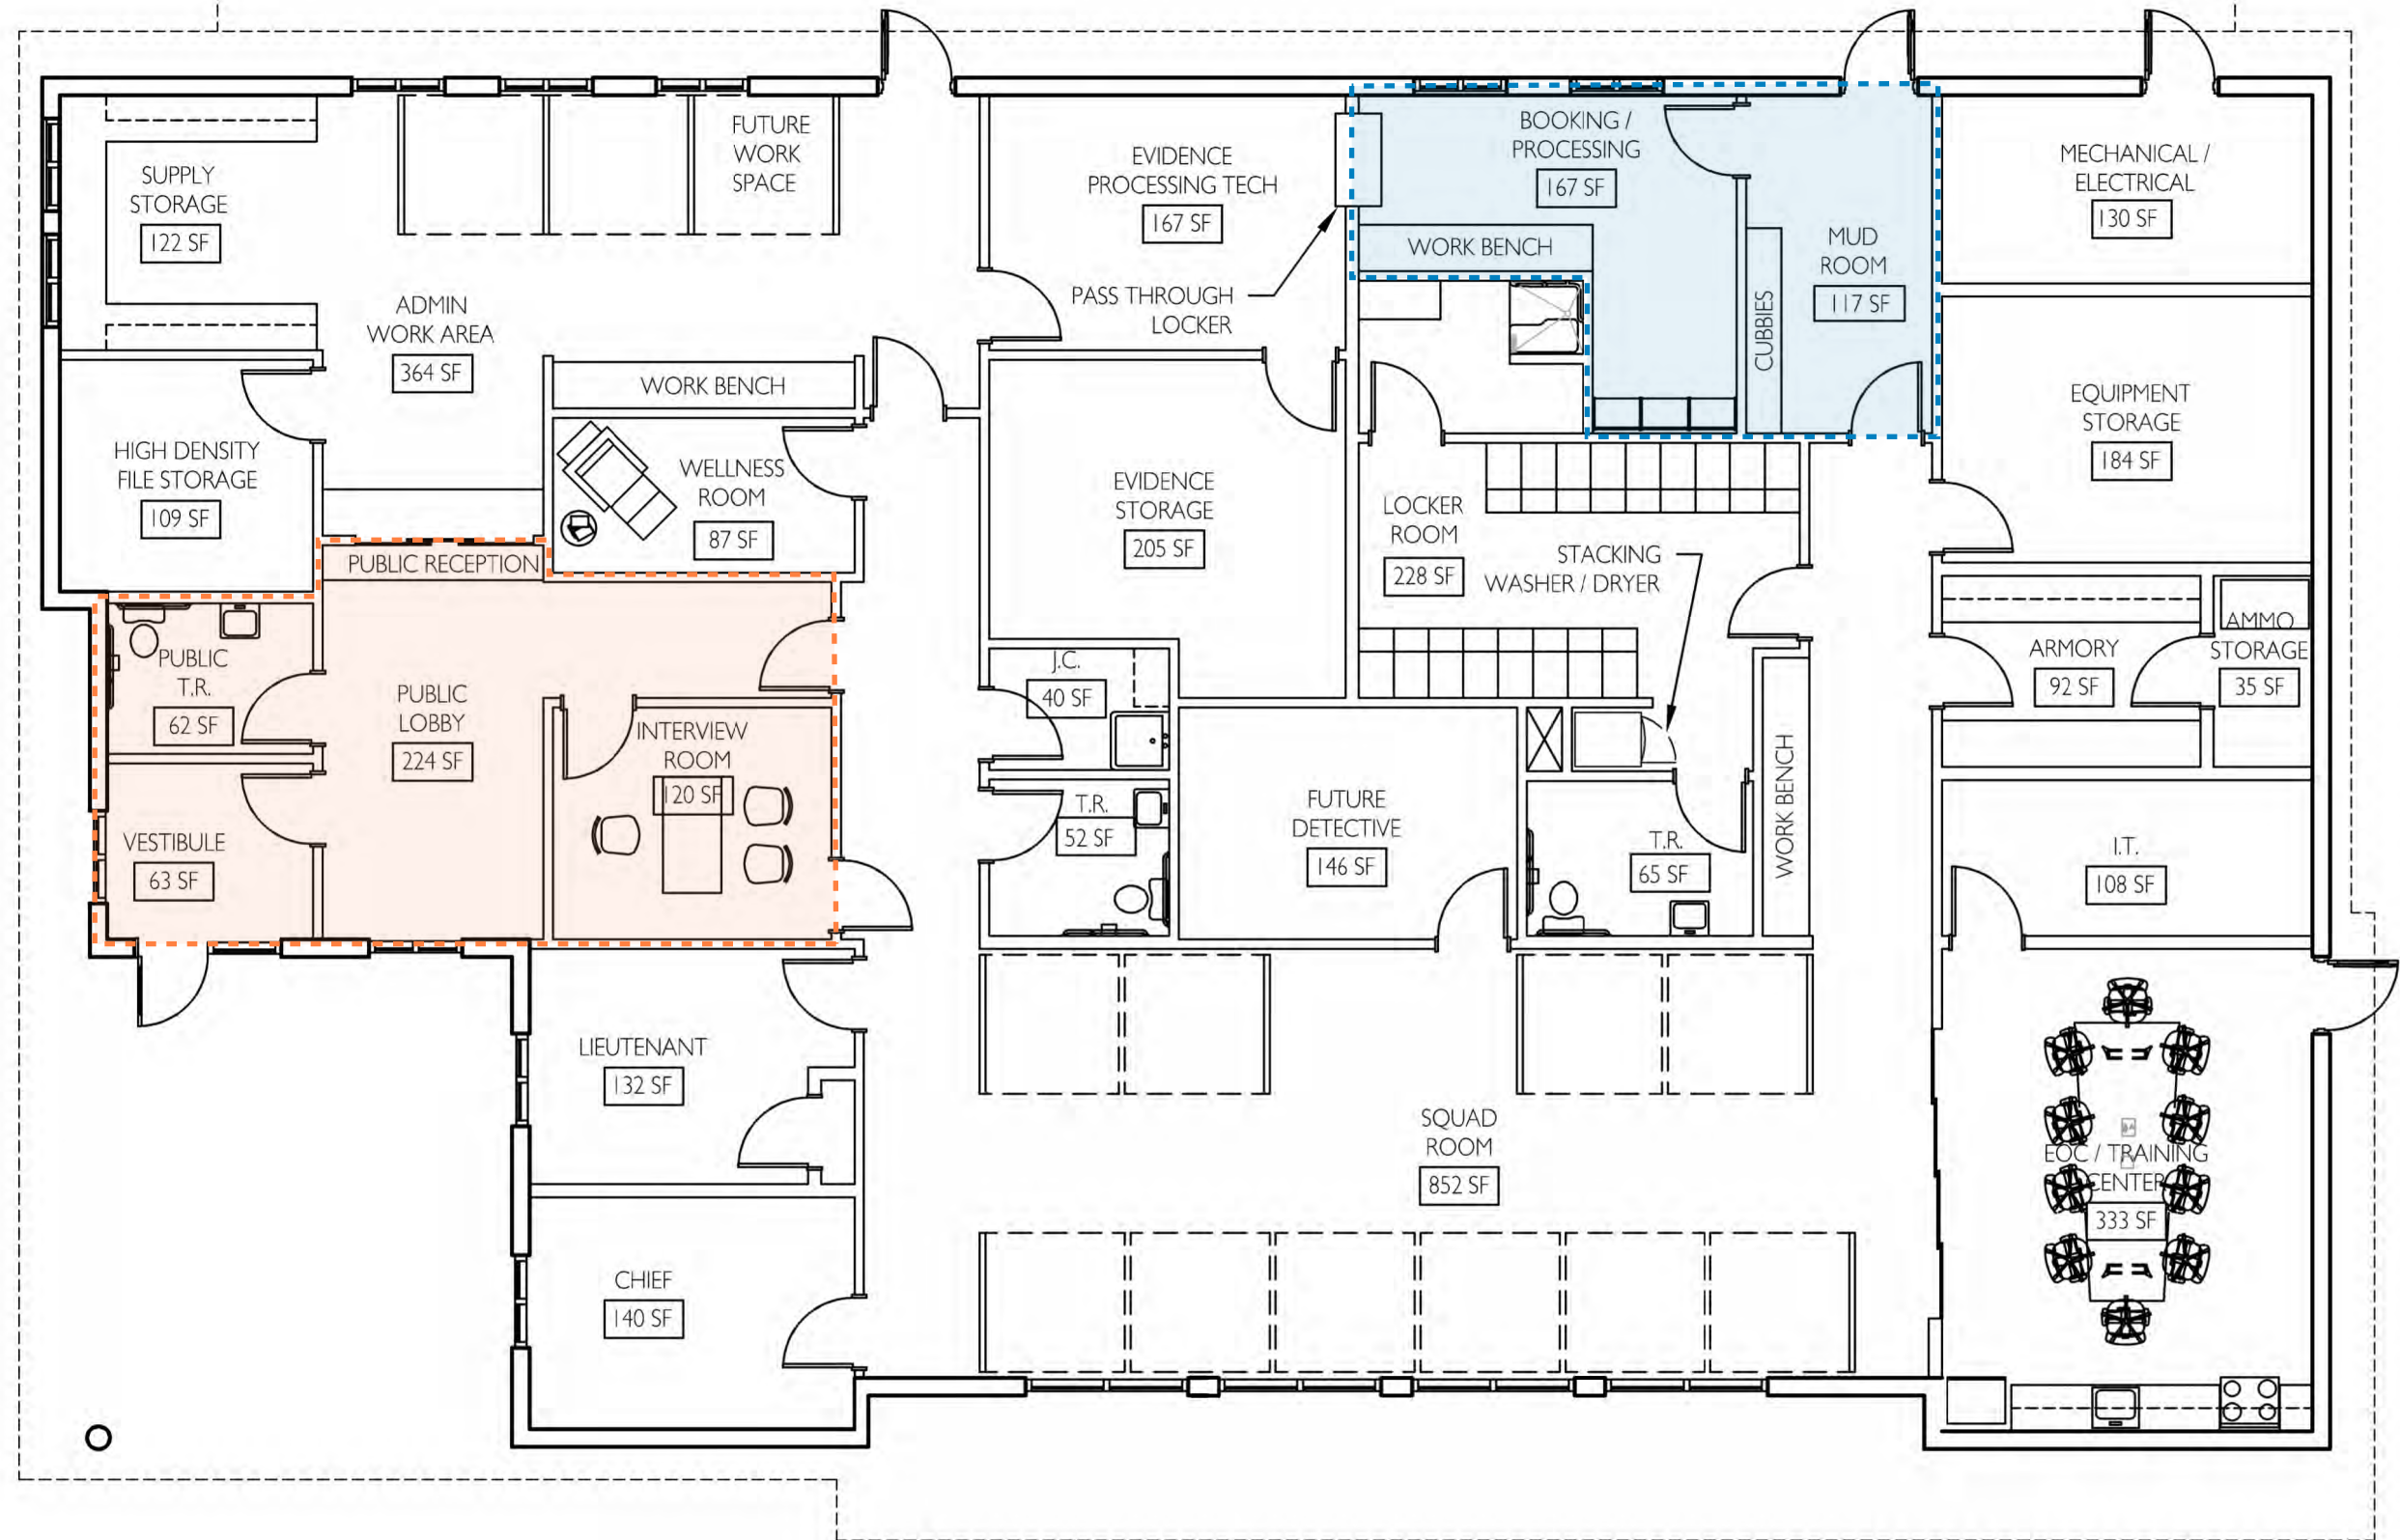

POLICE STATION FLOOR PLAN

CANNON BEACH POLICE DEPARTMENT

CANNON BEACH, OREGON




POLICE STATION OPTION 01

CANNON BEACH POLICE DEPARTMENT **CANNON BEACH, OREGON**



POLICE STATION OPTION 02


CANNON BEACH POLICE DEPARTMENT **CANNON BEACH, OREGON**

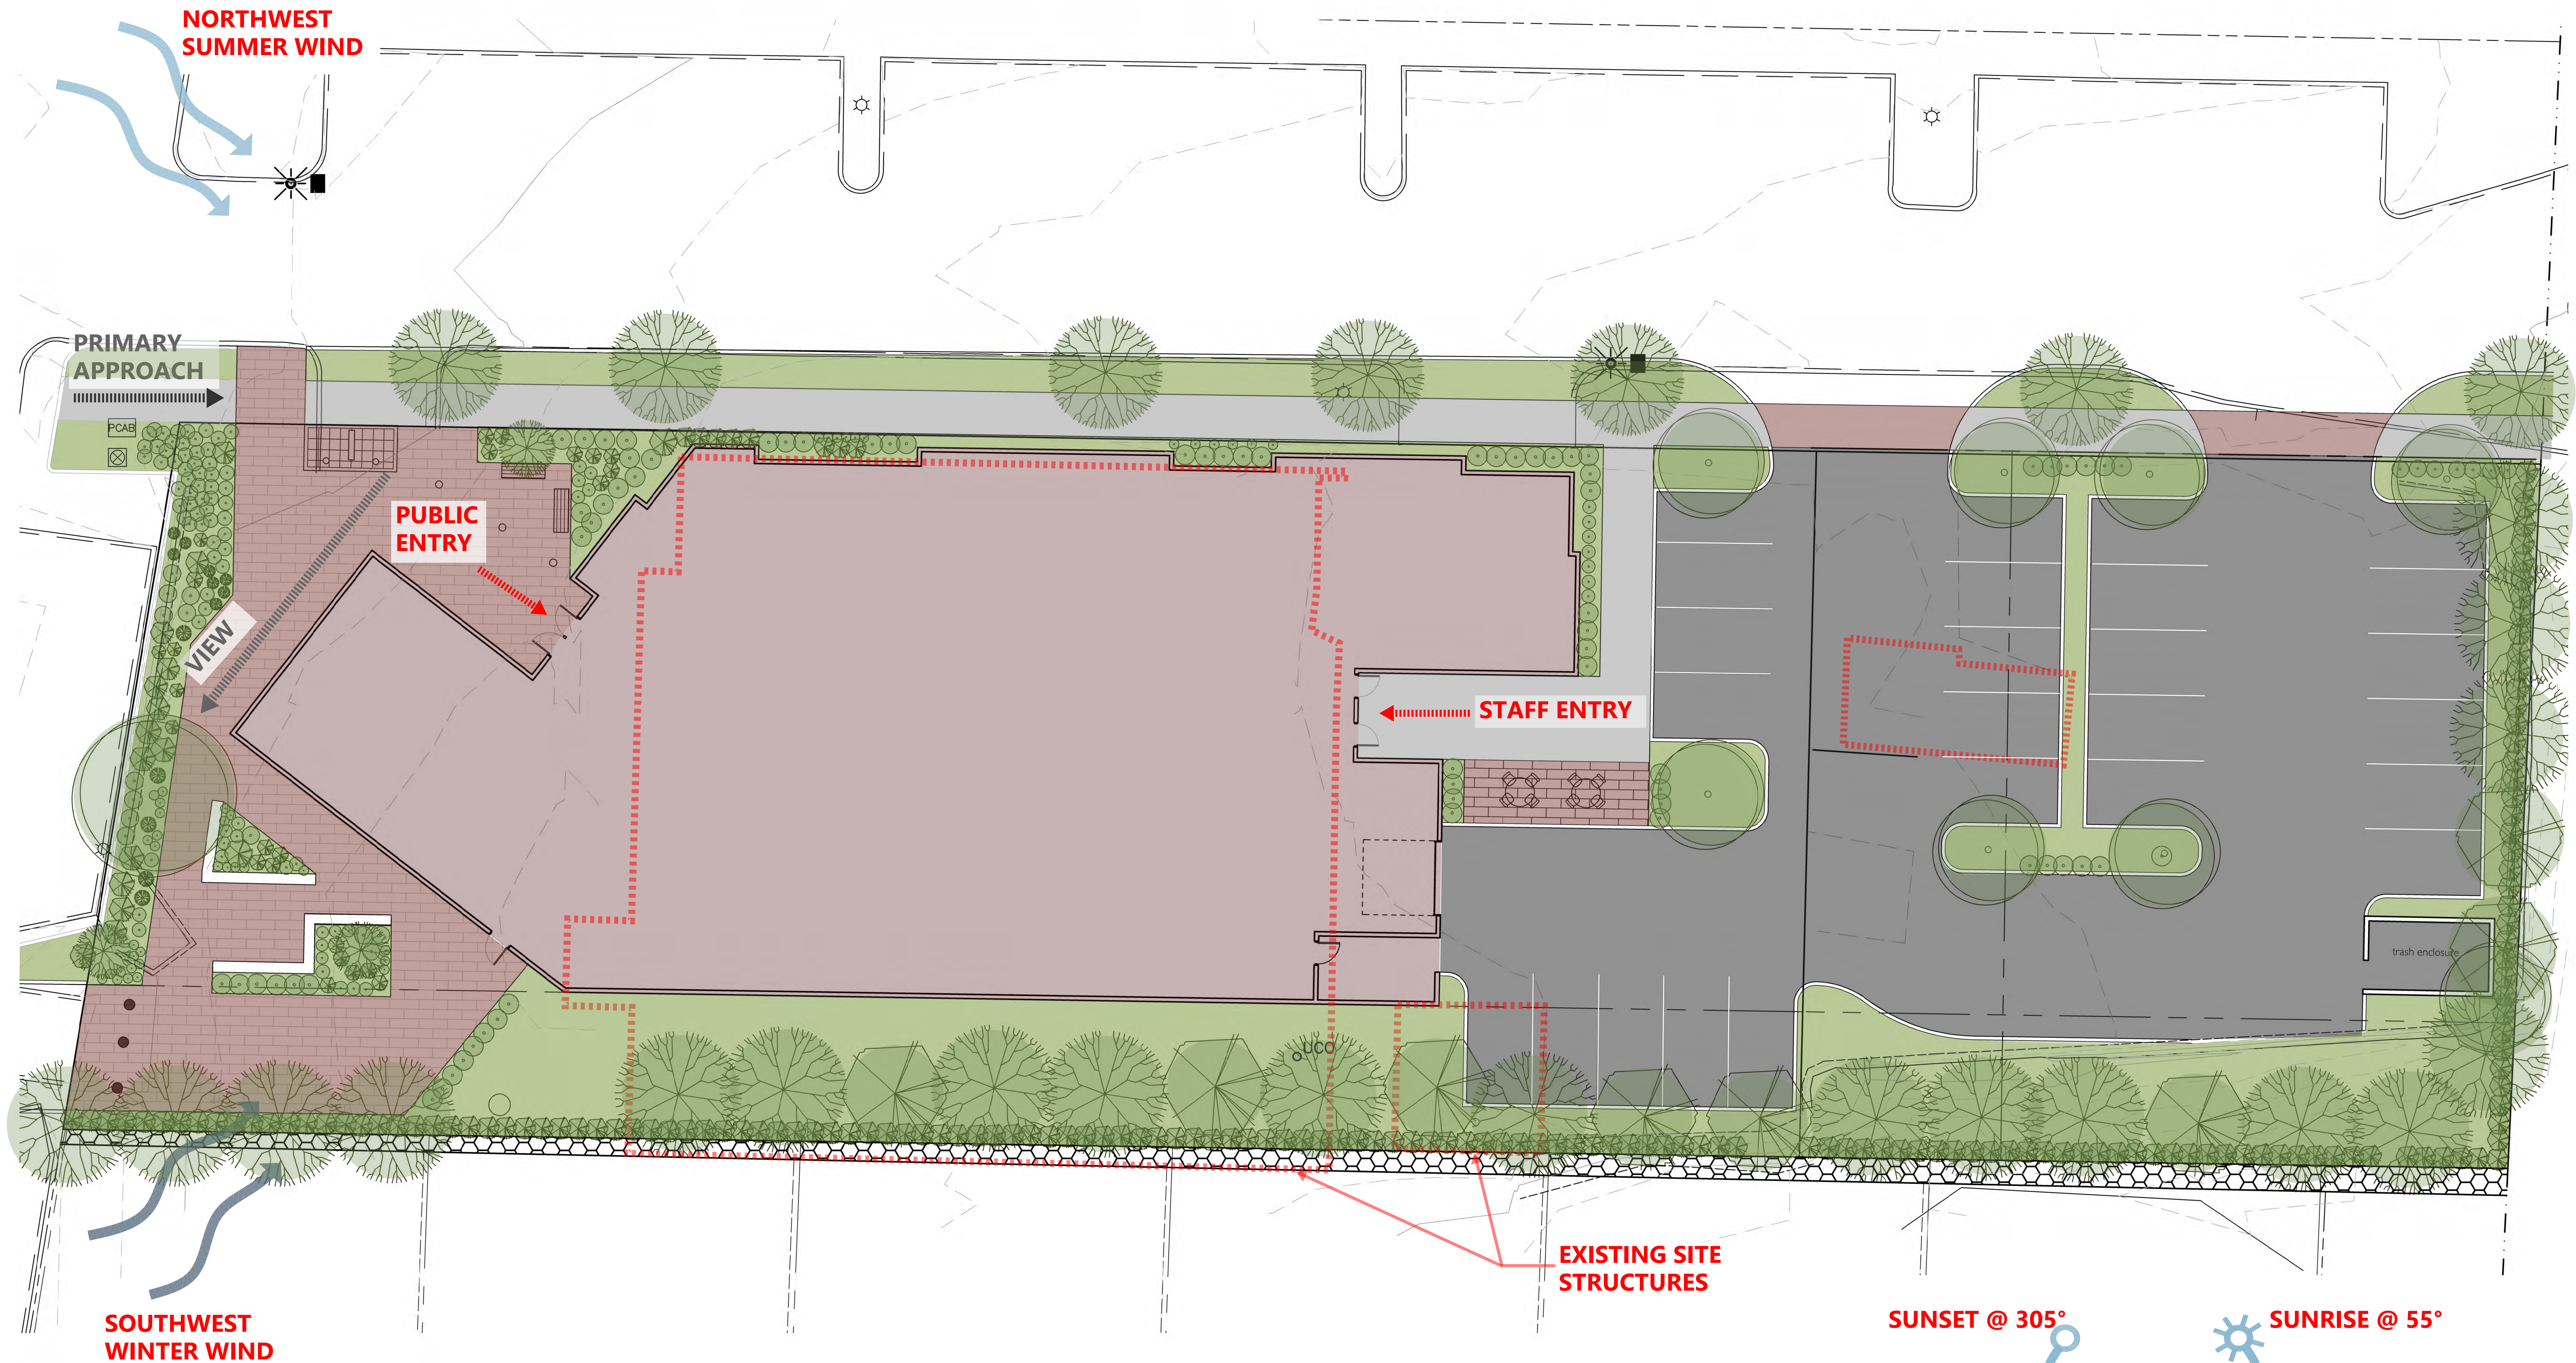

CITY HALL SITE PLAN

CANNON BEACH - CITY HALL

CANNON BEACH, OREGON

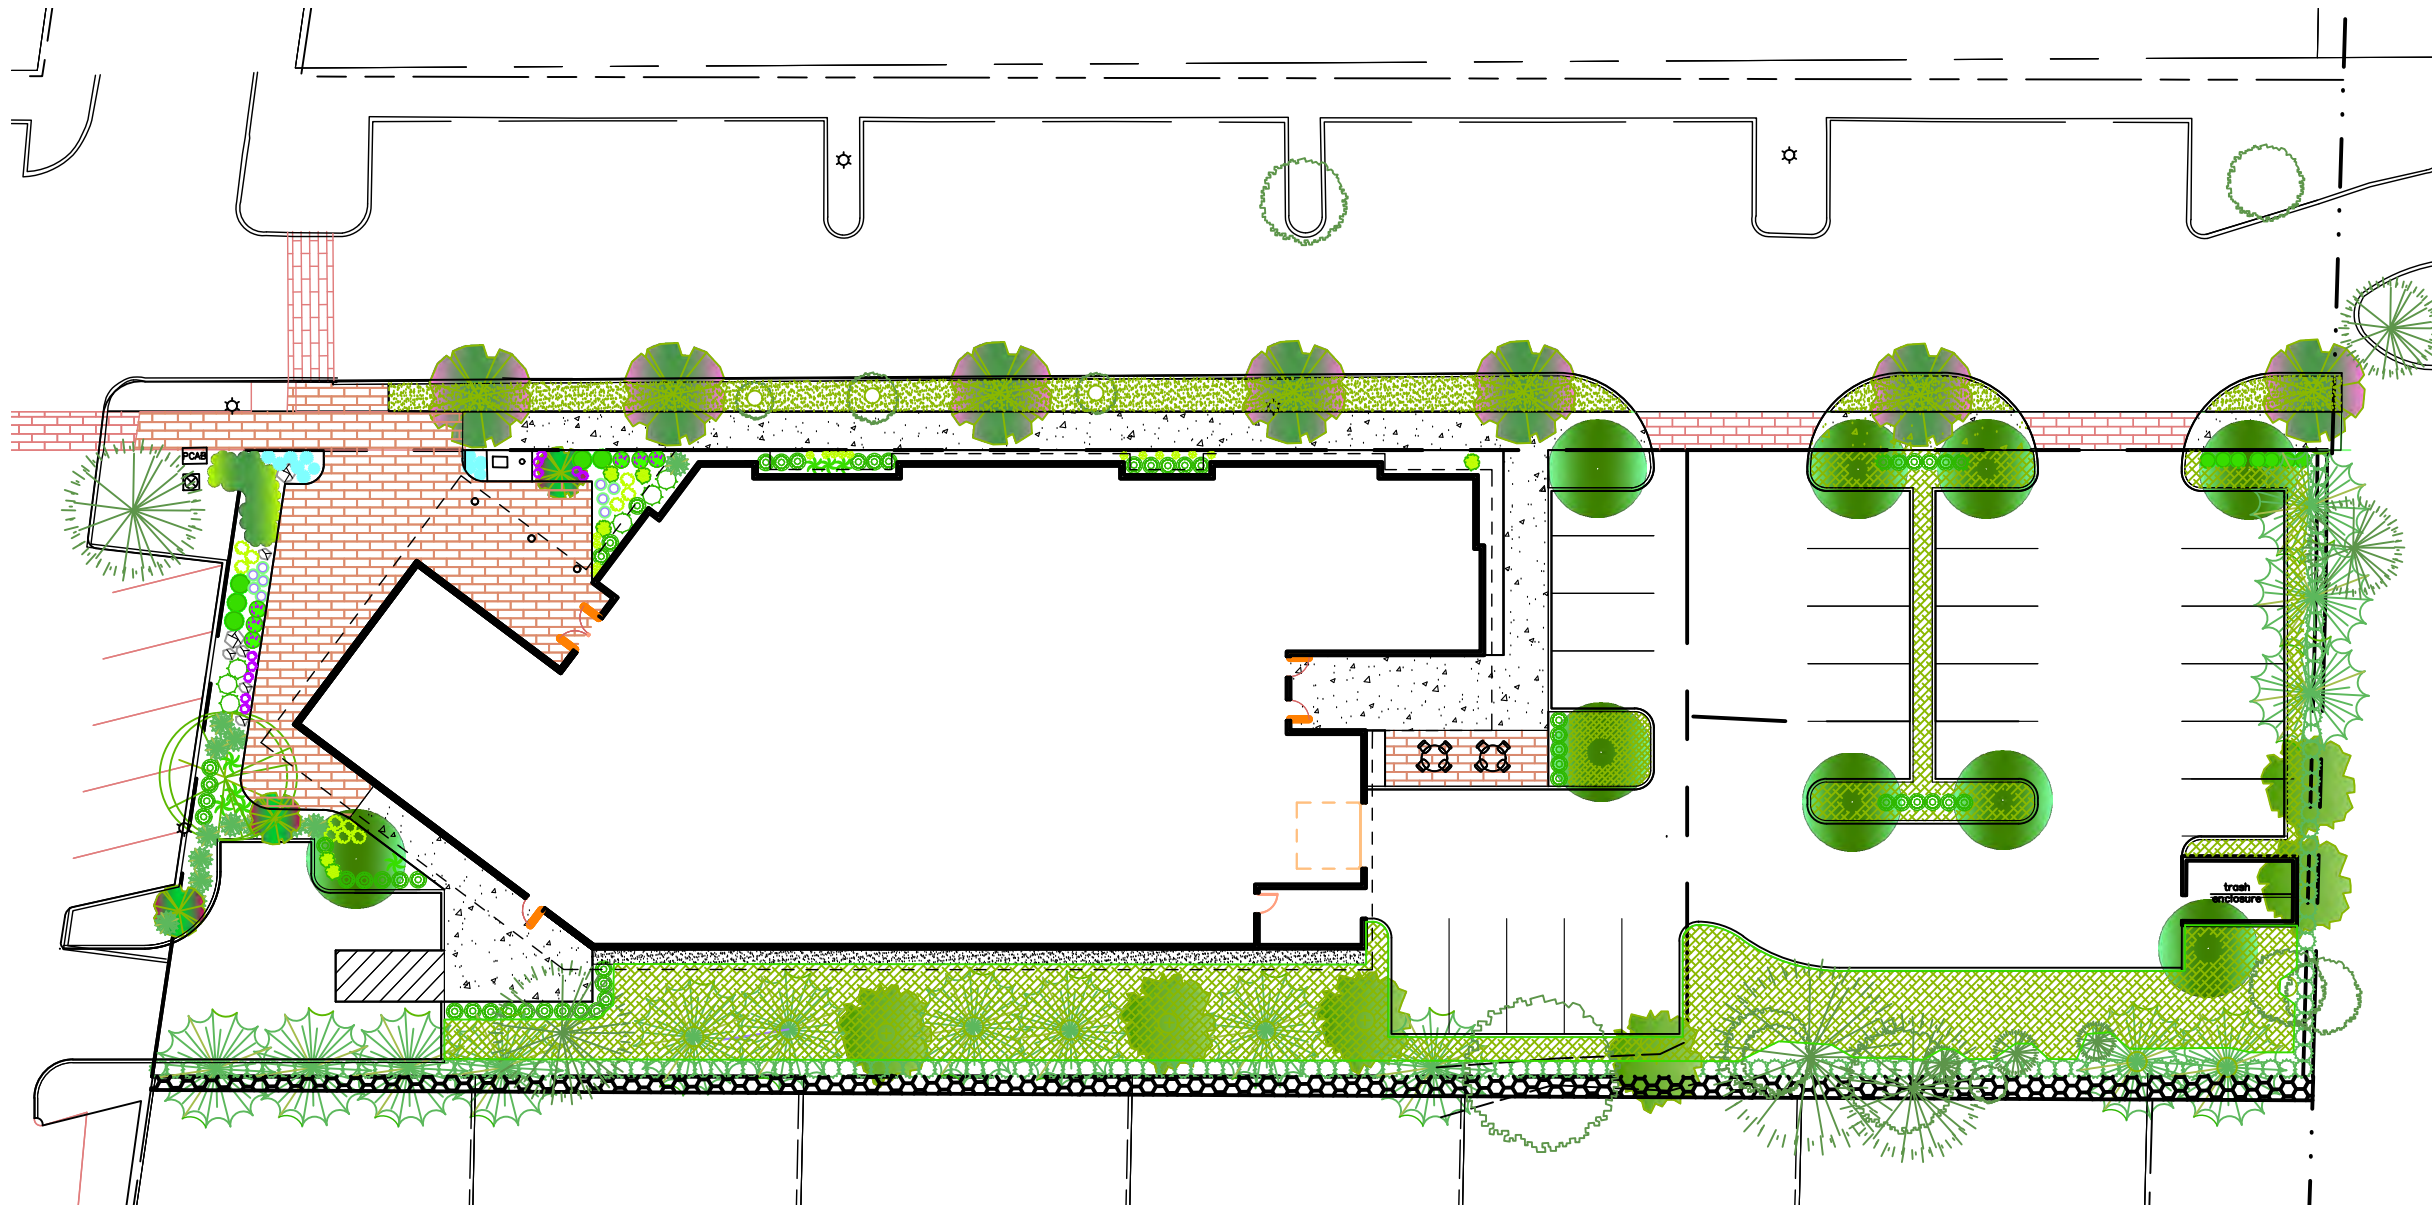

PLANT LIST TREES

ALNUS RUBRUM RED ALDER

PICEA SITKA SITKA SPRUCE

PIRUS CONTORTA VAR. CONTORTA SHORE PINE

PRUNUS SERRULATA JAPANESE FLOWERING CHERRY

ZELKOVA SERRATA JAPANESE ZELKOVA

SHRUBS

BERBERIS THUNBERGII ATR. CRIMSON PYGMY

BUXUS MICROPHYLLA "WINTER GEM" WINTER GEM LITTLELEAF BOXWOOD

CISTUS PURPUREUS PURPLE ROCK ROSE

ESCALONIA "NEWPORT DWARF"

GAULTHERIA SHALLON SALAL

MAHONIA AQUIFOLIUM

MAHONIA NERVOSA

MYRICA CALIFORNICA PACIFIC WAX MYRTLE

PIRUS MUGO MUGO PINE

SAMBUCUS RACEMOSA RED ELDERBERRY

SPIRAEA X BUMALDA "GOLDMOUND" GOLDMOUND SPIREA

GROUNDCOVER AND PERENNIALS

CAREX MORROWII GOLD JAPANESE SEDGE

HELIOTRICHON SEMPERVIRENS BLUE OAT GRASS

LAVENDULA ANGUSTIFOLIA ENGLISH LAVENDER

ARMERIA MARERIA COMMON THRIFT

POLYSTICHUM MUNITUM SWORD FERN

ROSMARINUS OFFICINALIS ROSEMARY

SANTOLINA CHAMAECYPARISSUS LAVENDER-COTTON


COURT YARD - OPTION 1

CANNON BEACH - CITY HALL CANNON BEACH, OREGON

COE #5

10.05.2023

220234.02

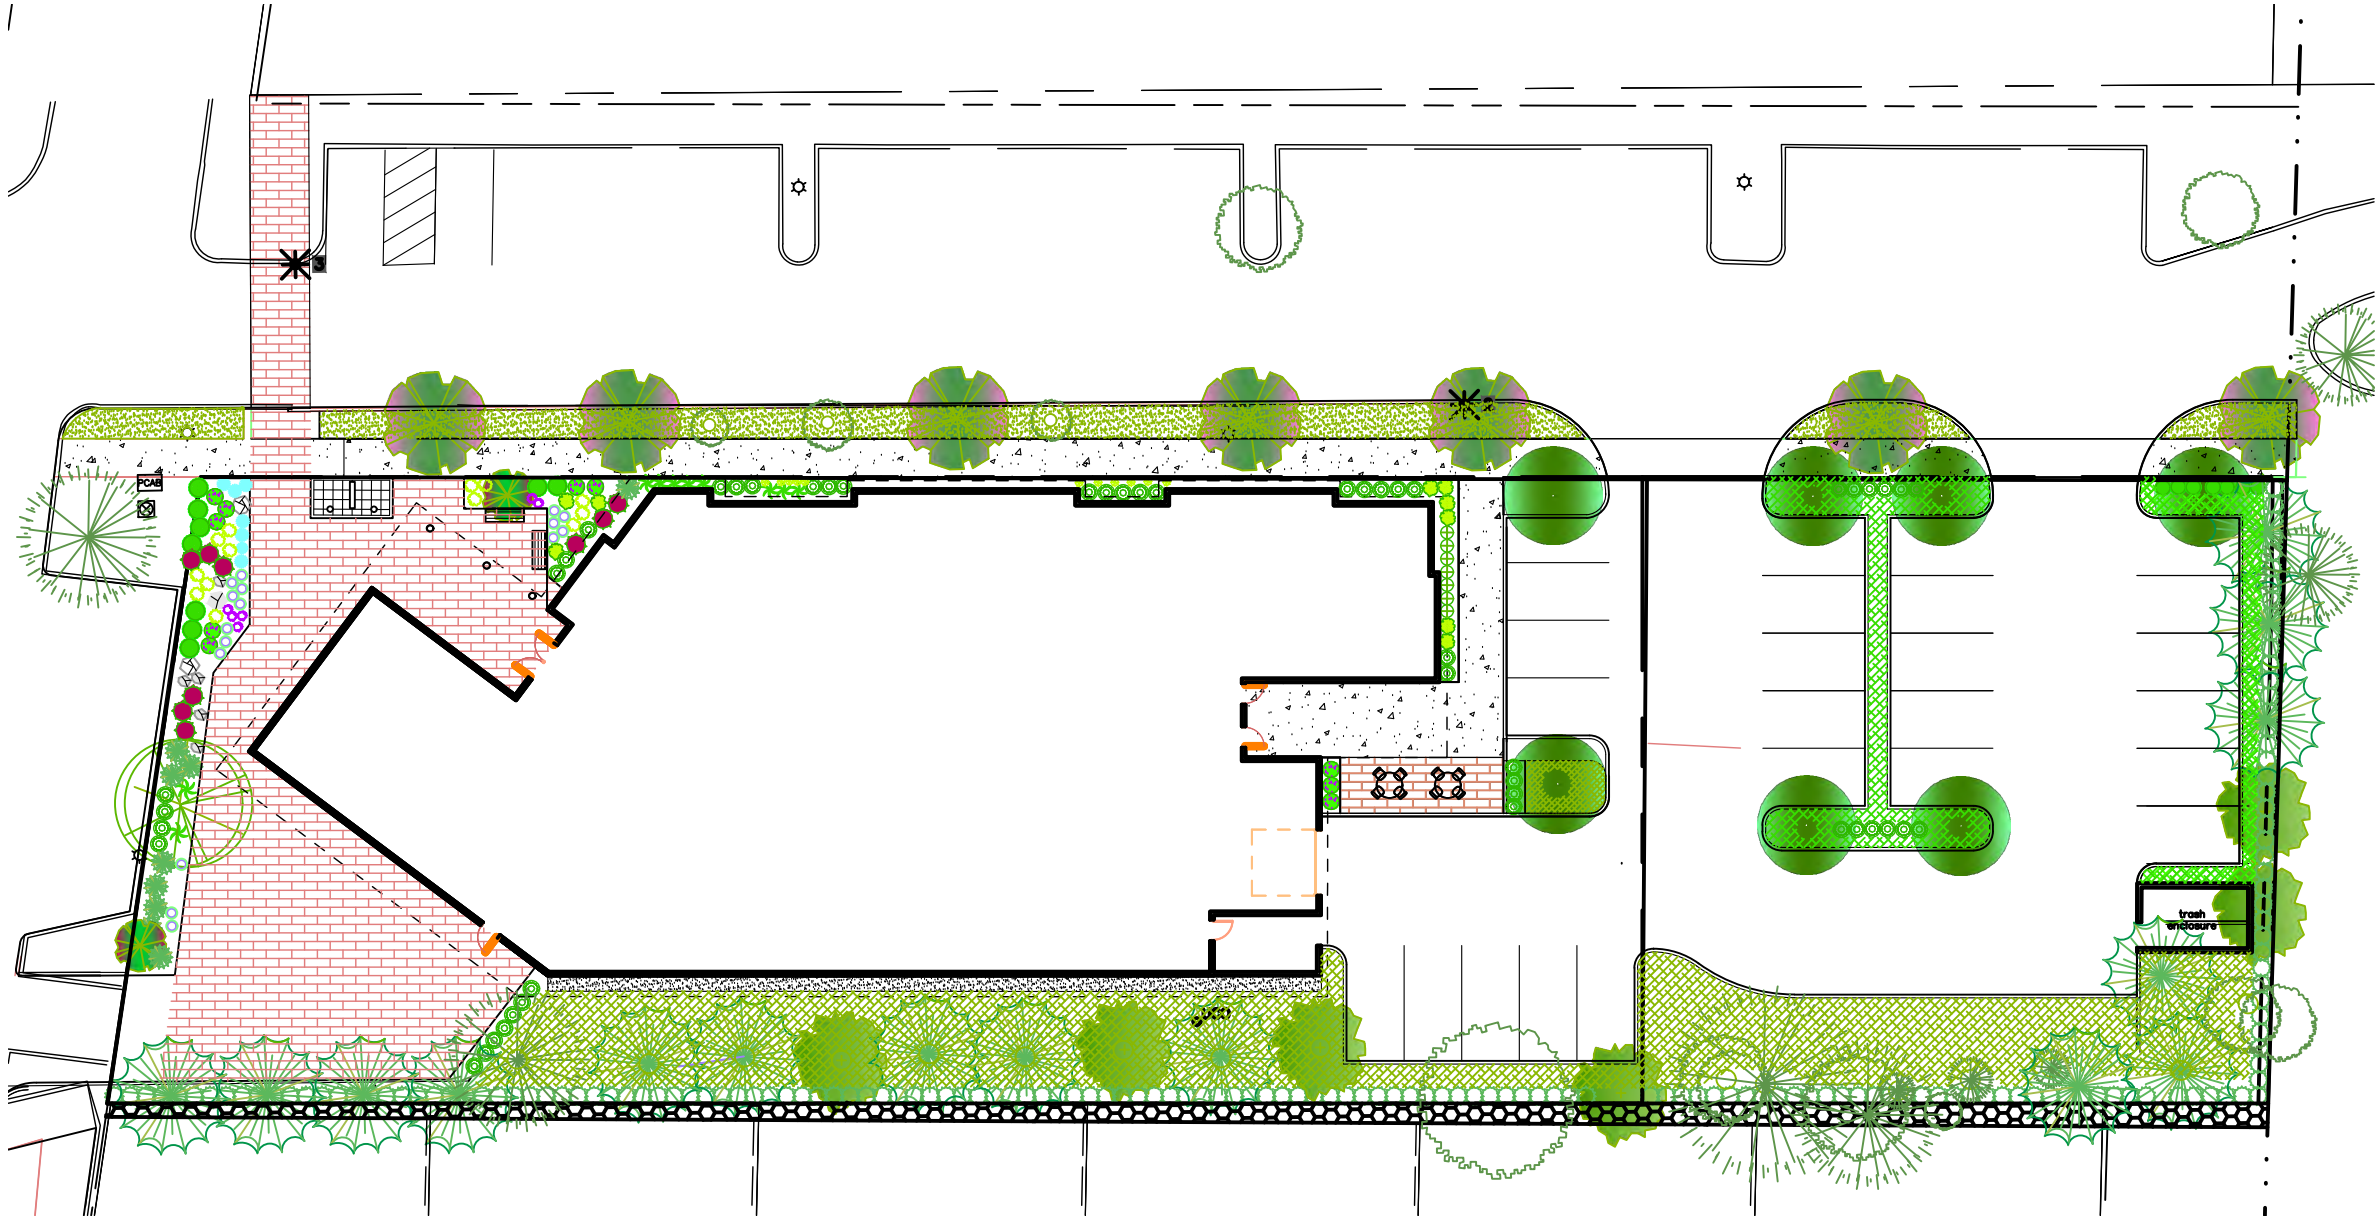

- PLANT LIST**
- TREES**
- ALNUS RUBRUM RED ALDER
 - PICEA SITKA SITKA SPRUCE
 - PINUS CONTORTA VAR. CONTORTA SHORE PINE
 - PRUNUS SERRULATA JAPANESE FLOWERING CHERRY
 - ZELKOVA SERRATA JAPANESE ZELKOVA
- SHRUBS**
- BERBERIS THUNBERGII ATRO. CRIMSON PYGMY
 - BUXUS MICROPHYLLA 'WINTER GEM' WINTER GEM LITTLELEAF BOXWOOD
 - CISTUS PURPUREUS PURPLE ROCK ROSE
 - ESCALONIA 'NEWPORT DWARF'
 - GAULTHERIA SHALLON SALAL
 - MAHONIA AQUIFOLIUM
 - MAHONIA NERVOSA
 - MYRTICA CALIFORNICA PACIFIC WAX MYRTLE
 - PINUS MUGO MUGO PINE
 - SAMBUCUS RACEMOSA RED ELDERBERRY
 - SPIRAEA X BUMALDA 'GOLDMOUND' GOLDMOUND SPIREA
- GROUNDCOVER AND PERENNIALS**
- CAREX MORROWII GOLD JAPANESE SEDGE
 - HELIOTROPICUM SEMPERVIRENS BLUE OAT GRASS
 - LAVENDULA ANGUSTIFOLIA ENGLISH LAVENDER
 - ARMERIA MARITIMA COMMON THRIFT
 - POLYSTICHUM MUNITUM SWORD FERN
 - ROSMARINUS OFFICINALIS ROSEMARY
 - SANTOLINA CHAMAECYPARISSUS LAVENDER-COTTON

COURTYARD OPTION 2


CANNON BEACH - CITY HALL

CANNON BEACH, OREGON

COE #5

10.05.2023

220234.02

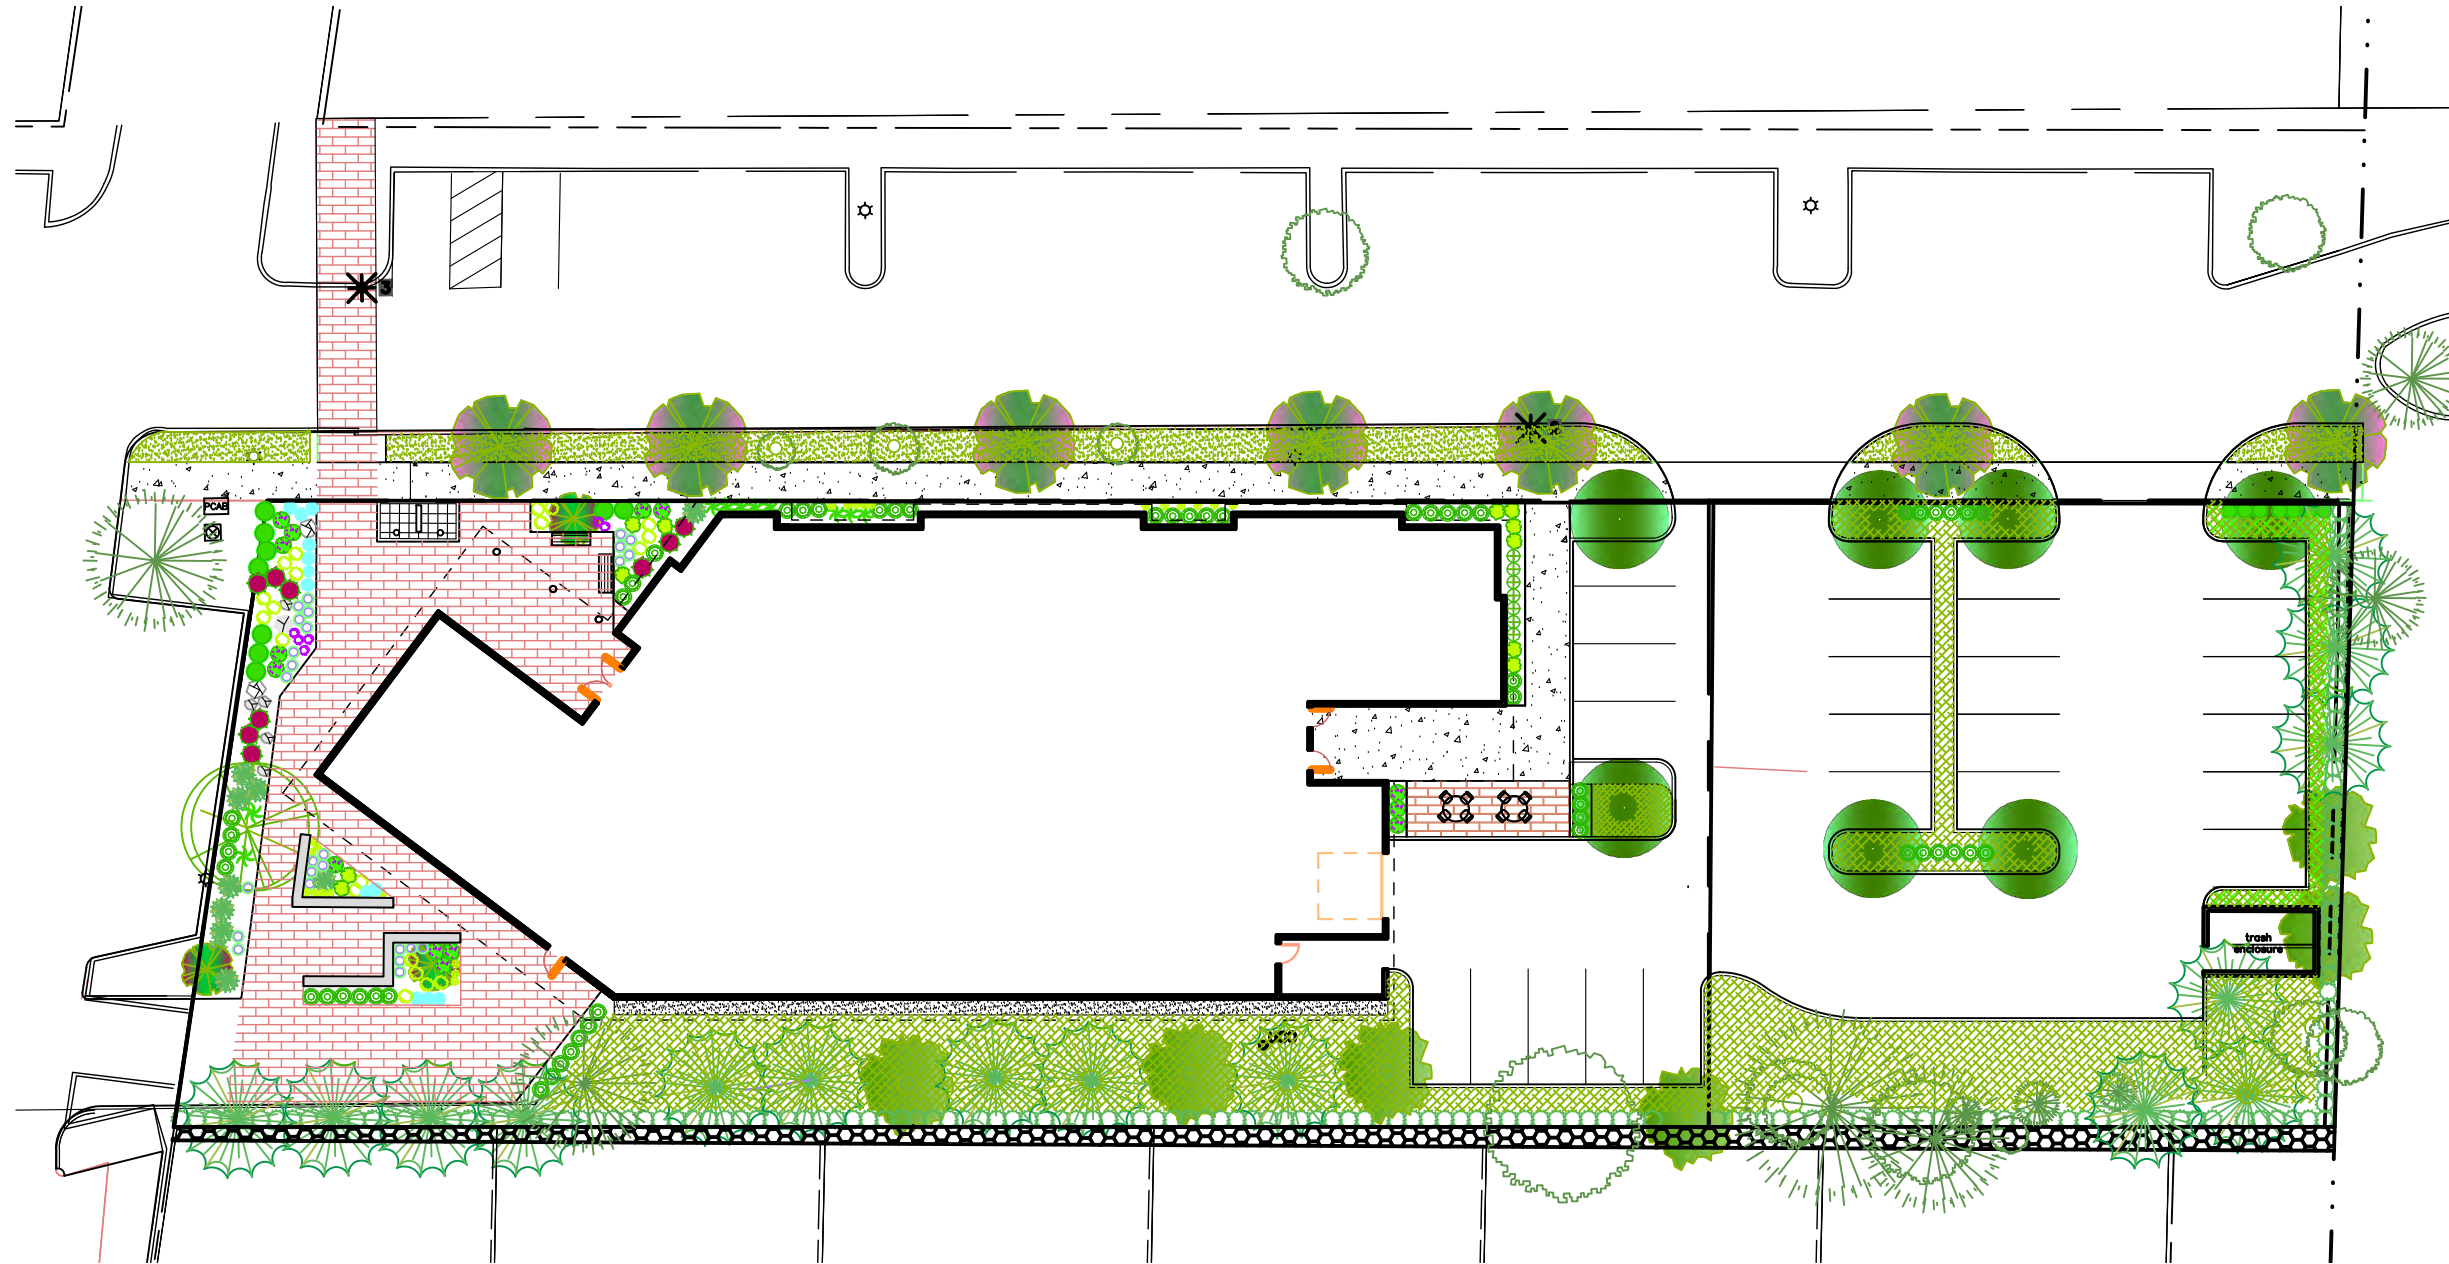

- PLANT LIST**
- TREES**
- ALNUS RUBRUM RED ALDER
 - PICEA SITKA SITKA SPRUCE
 - PINUS CONTORTA VAR. CONTORTA SHORE PINE
 - PRUNUS SERRULATA JAPANESE FLOWERING CHERRY
 - ZELKOVA SERRATA JAPANESE ZELKOVA
- SHRUBS**
- BERBERIS THUNBERGII ATRO. CRIMSON PYGMY
 - BUXUS MICROPHYLLA 'WINTER GEM' WINTER GEM LITTLELEAF BOXWOOD
 - CISTUS PUPUREUS PURPLE ROCK ROSE
 - ESCALONIA 'NEWPORT DWARF'
 - GAULTHERIA SHALLON SALAL
 - MAHONIA AQUIFOLIUM
 - MAHONIA NERVOSA
 - MYRTICA CALIFORNICA PACIFIC WAX MYRTLE
 - PINUS MUGO MUGO PINE
 - SAMBUCUS RACEMOSA RED ELDERBERRY
 - SPIRAEA X BUMALDA 'GOLDMOUND' GOLDMOUND SPIREA
- GROUNDCOVER AND PERENNIALS**
- CAREX MORROWII GOLD JAPANESE SEDGE
 - HELUCTOTRICHOM SEMPERVIRENS BLUE OAT GRASS
 - LAVENDULA ANGUSTIFOLIA ENGLISH LAVENDER
 - ARMERIA MARERIA COMMON THRIFT
 - POLYSTICHUM MUNITUM SWORD FERN
 - ROSMARINUS OFFICINALIS ROSEMARY
 - SANTOLINA CHAMAECYPARISSUS LAVENDER-COTTON

COURTYARD OPTION 3

CANNON BEACH - CITY HALL


CANNON BEACH, OREGON

COE #5

10.05.2023

220234.02

BUILDING TOTAL: 10,677 SF
PRIMARY: 10,077 SF
UNCONDITIONED STORAGE: 600 SF

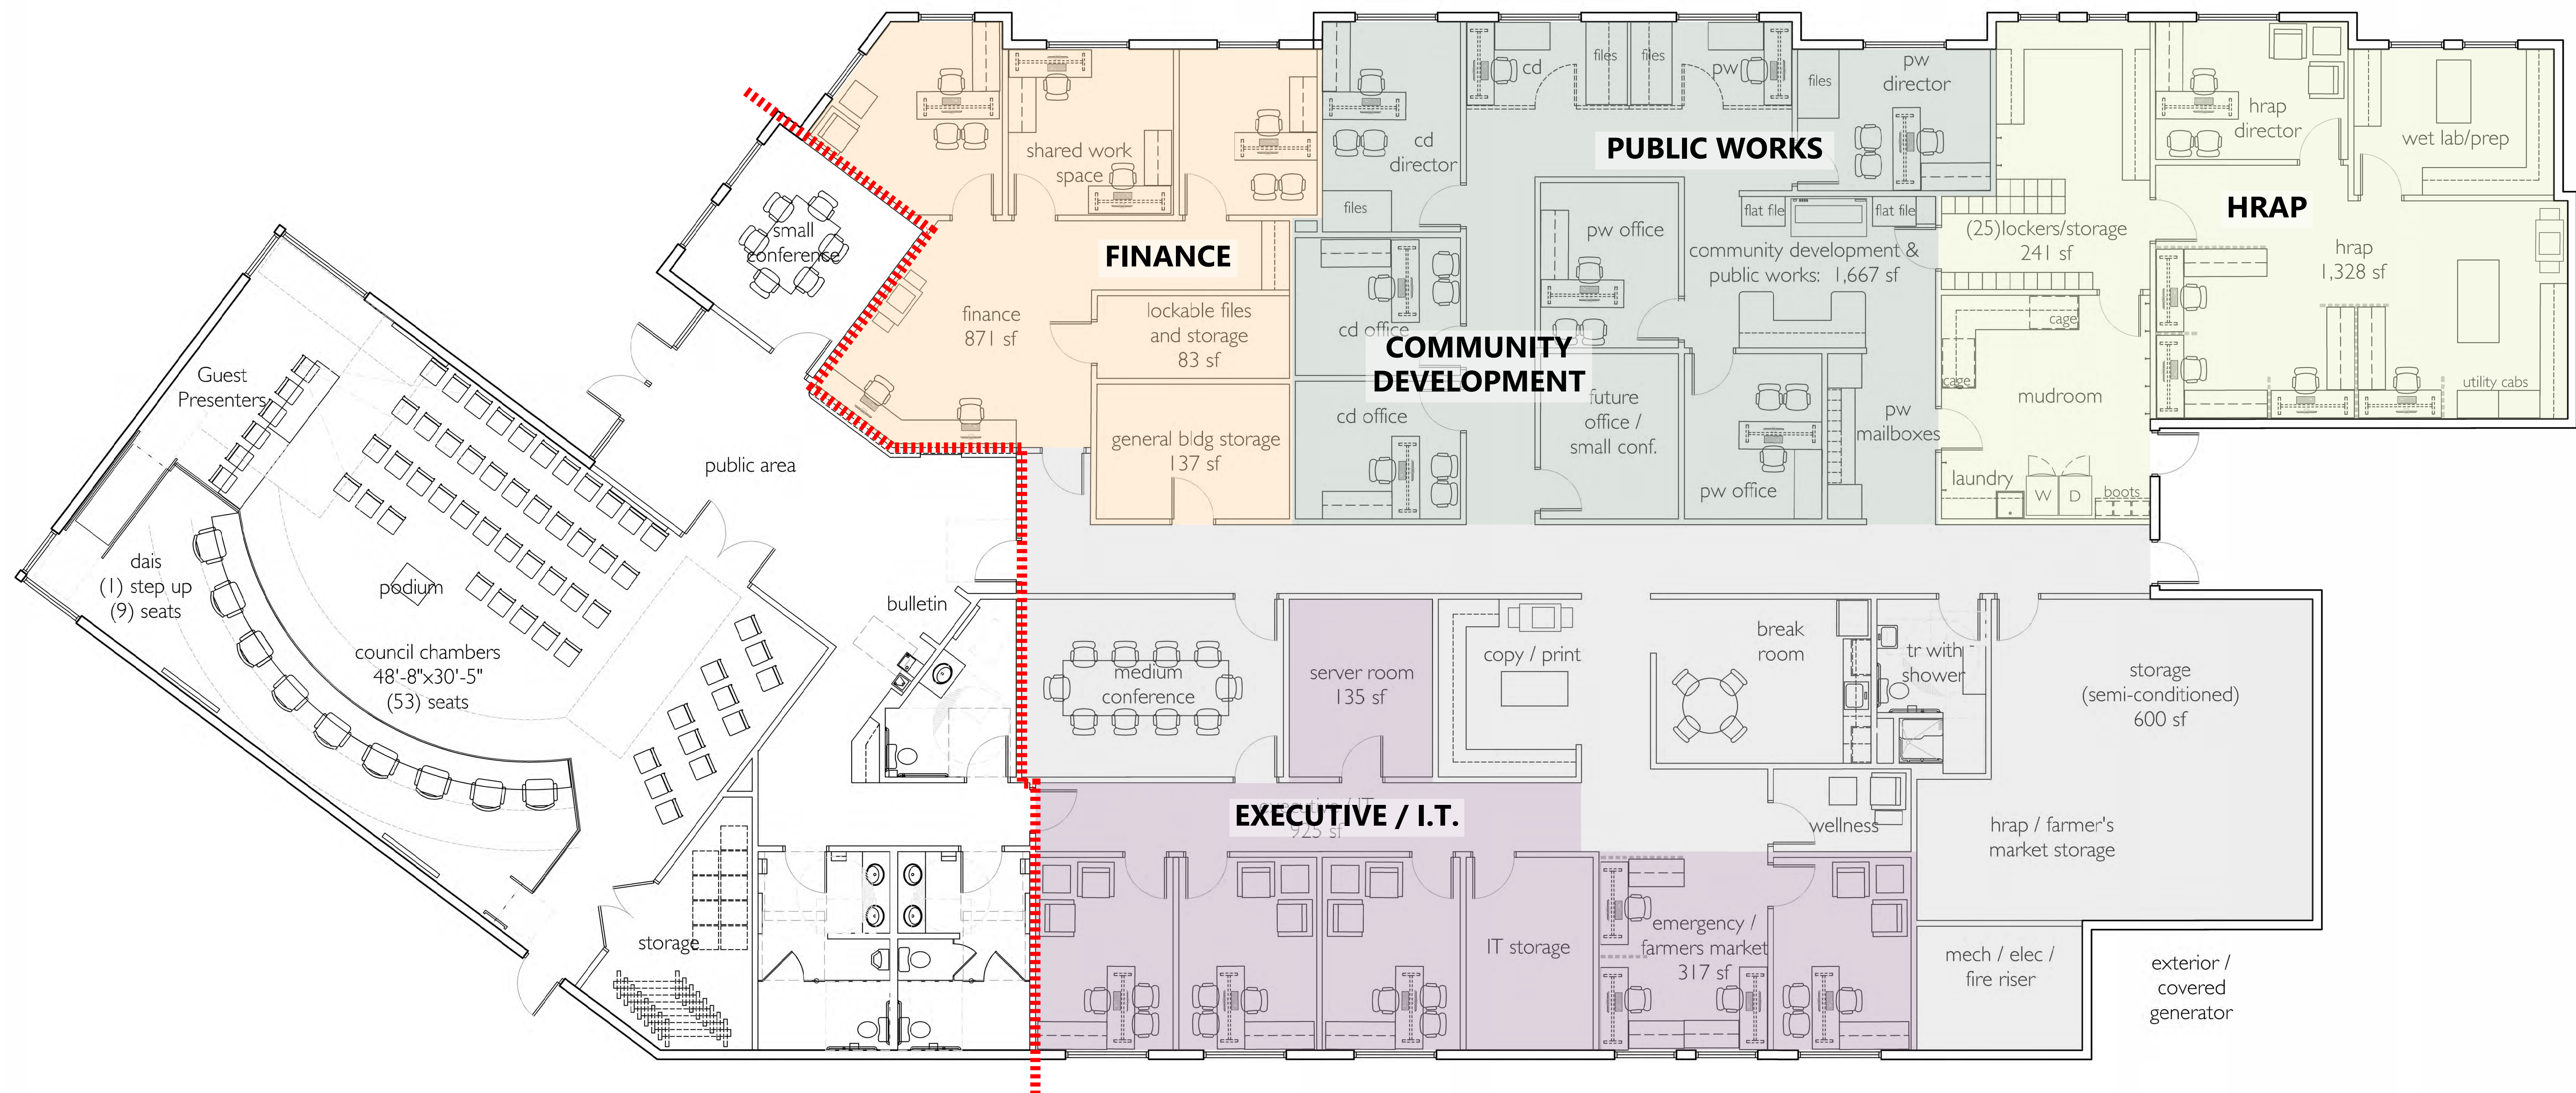

CITY HALL FLOOR PLAN


CANNON BEACH - CITY HALL
CANNON BEACH, OREGON

COE #5


$$3/16'' = 1'-0''$$

10.05.2023

220234.02

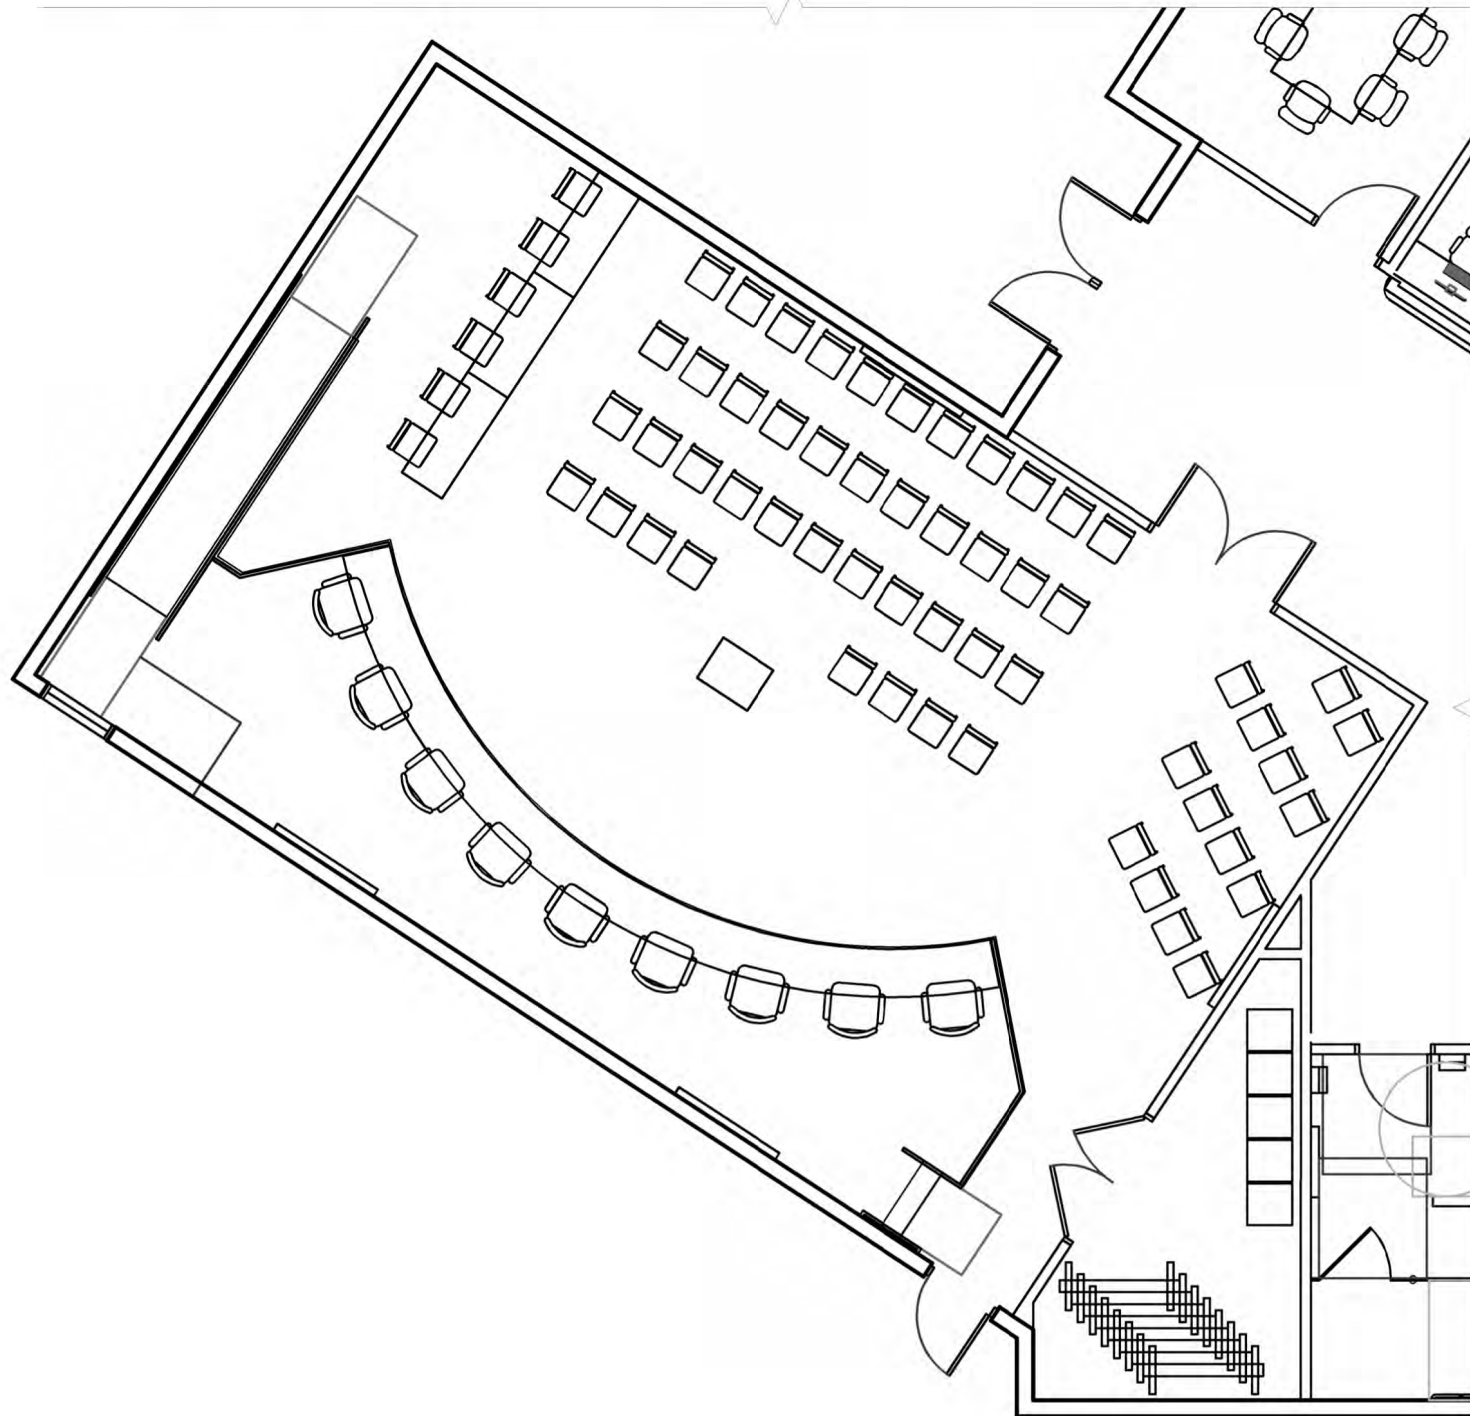


ALT #1

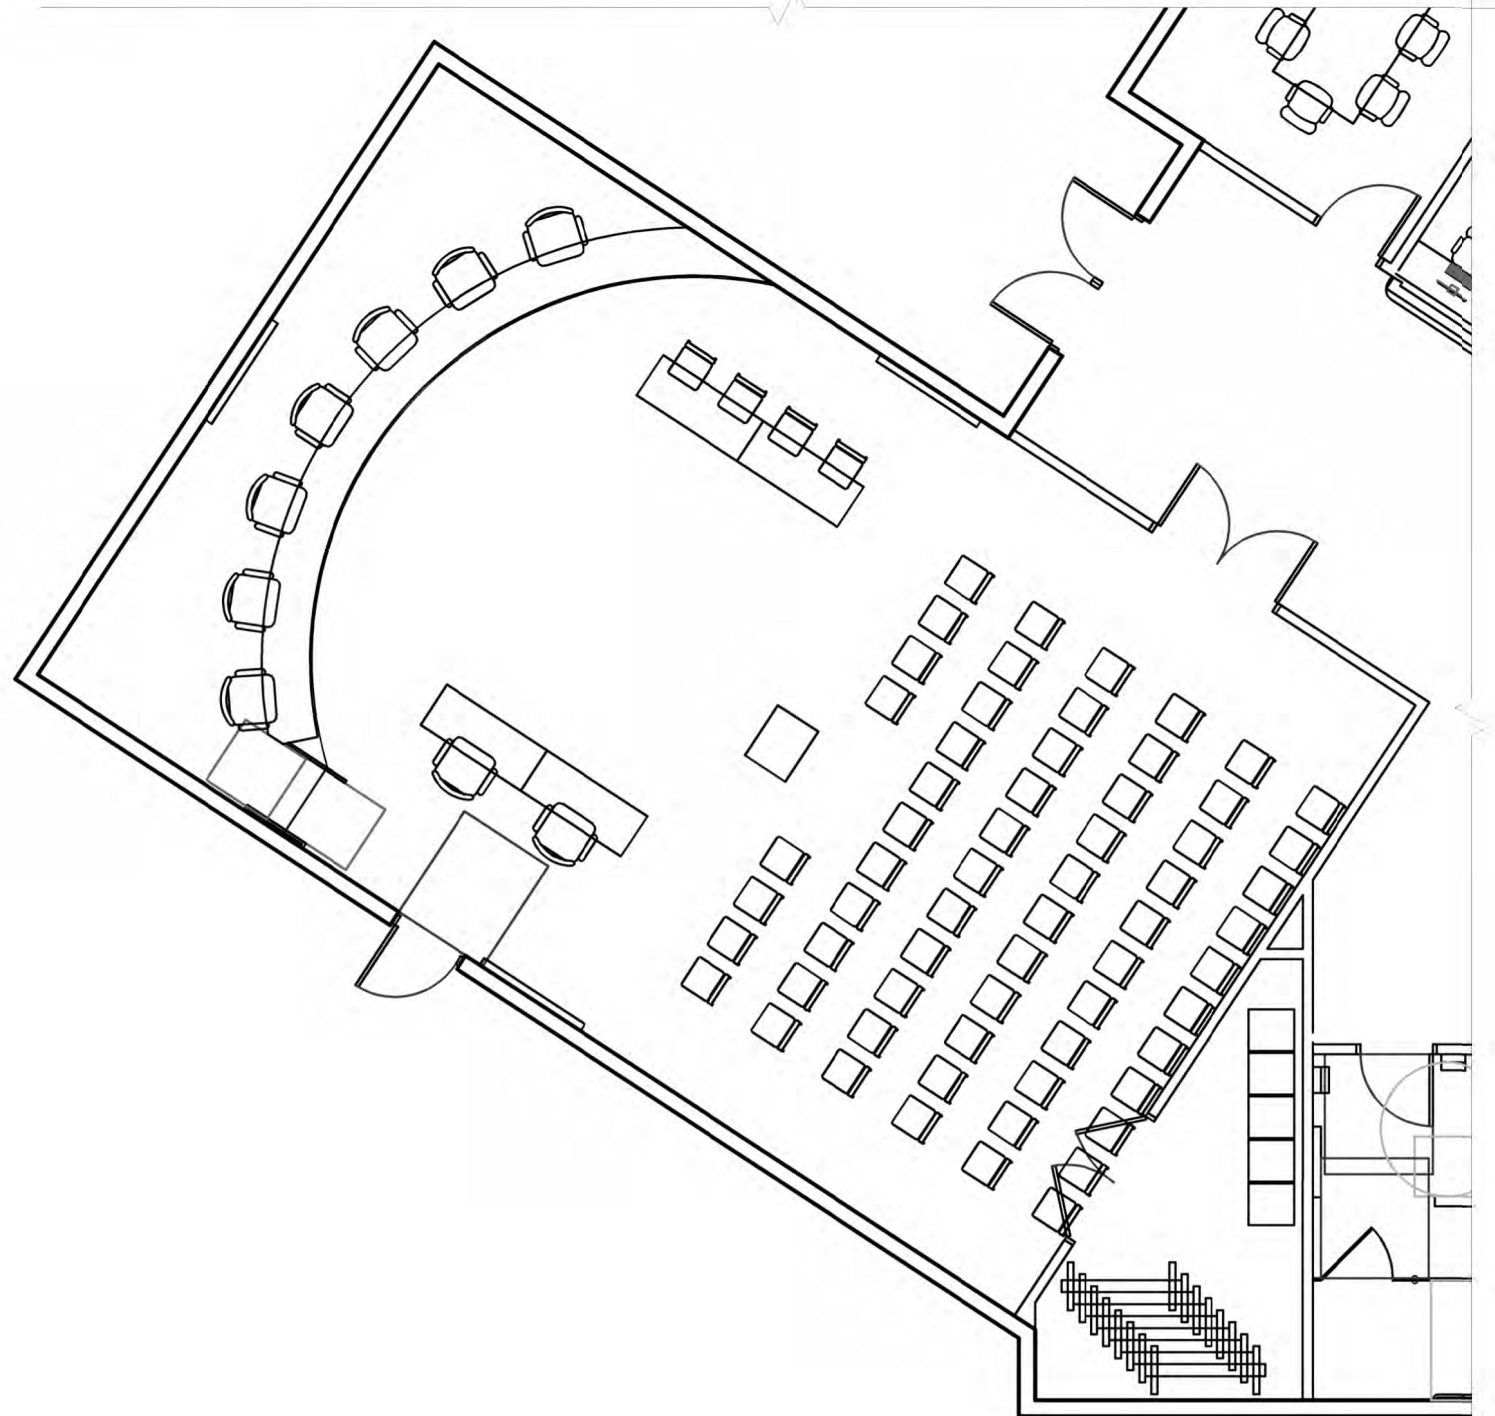


ALT #2

COUNCIL CHAMBER ORIENTATION REVIEW


CANNON BEACH - CITY HALL CANNON BEACH, OREGON

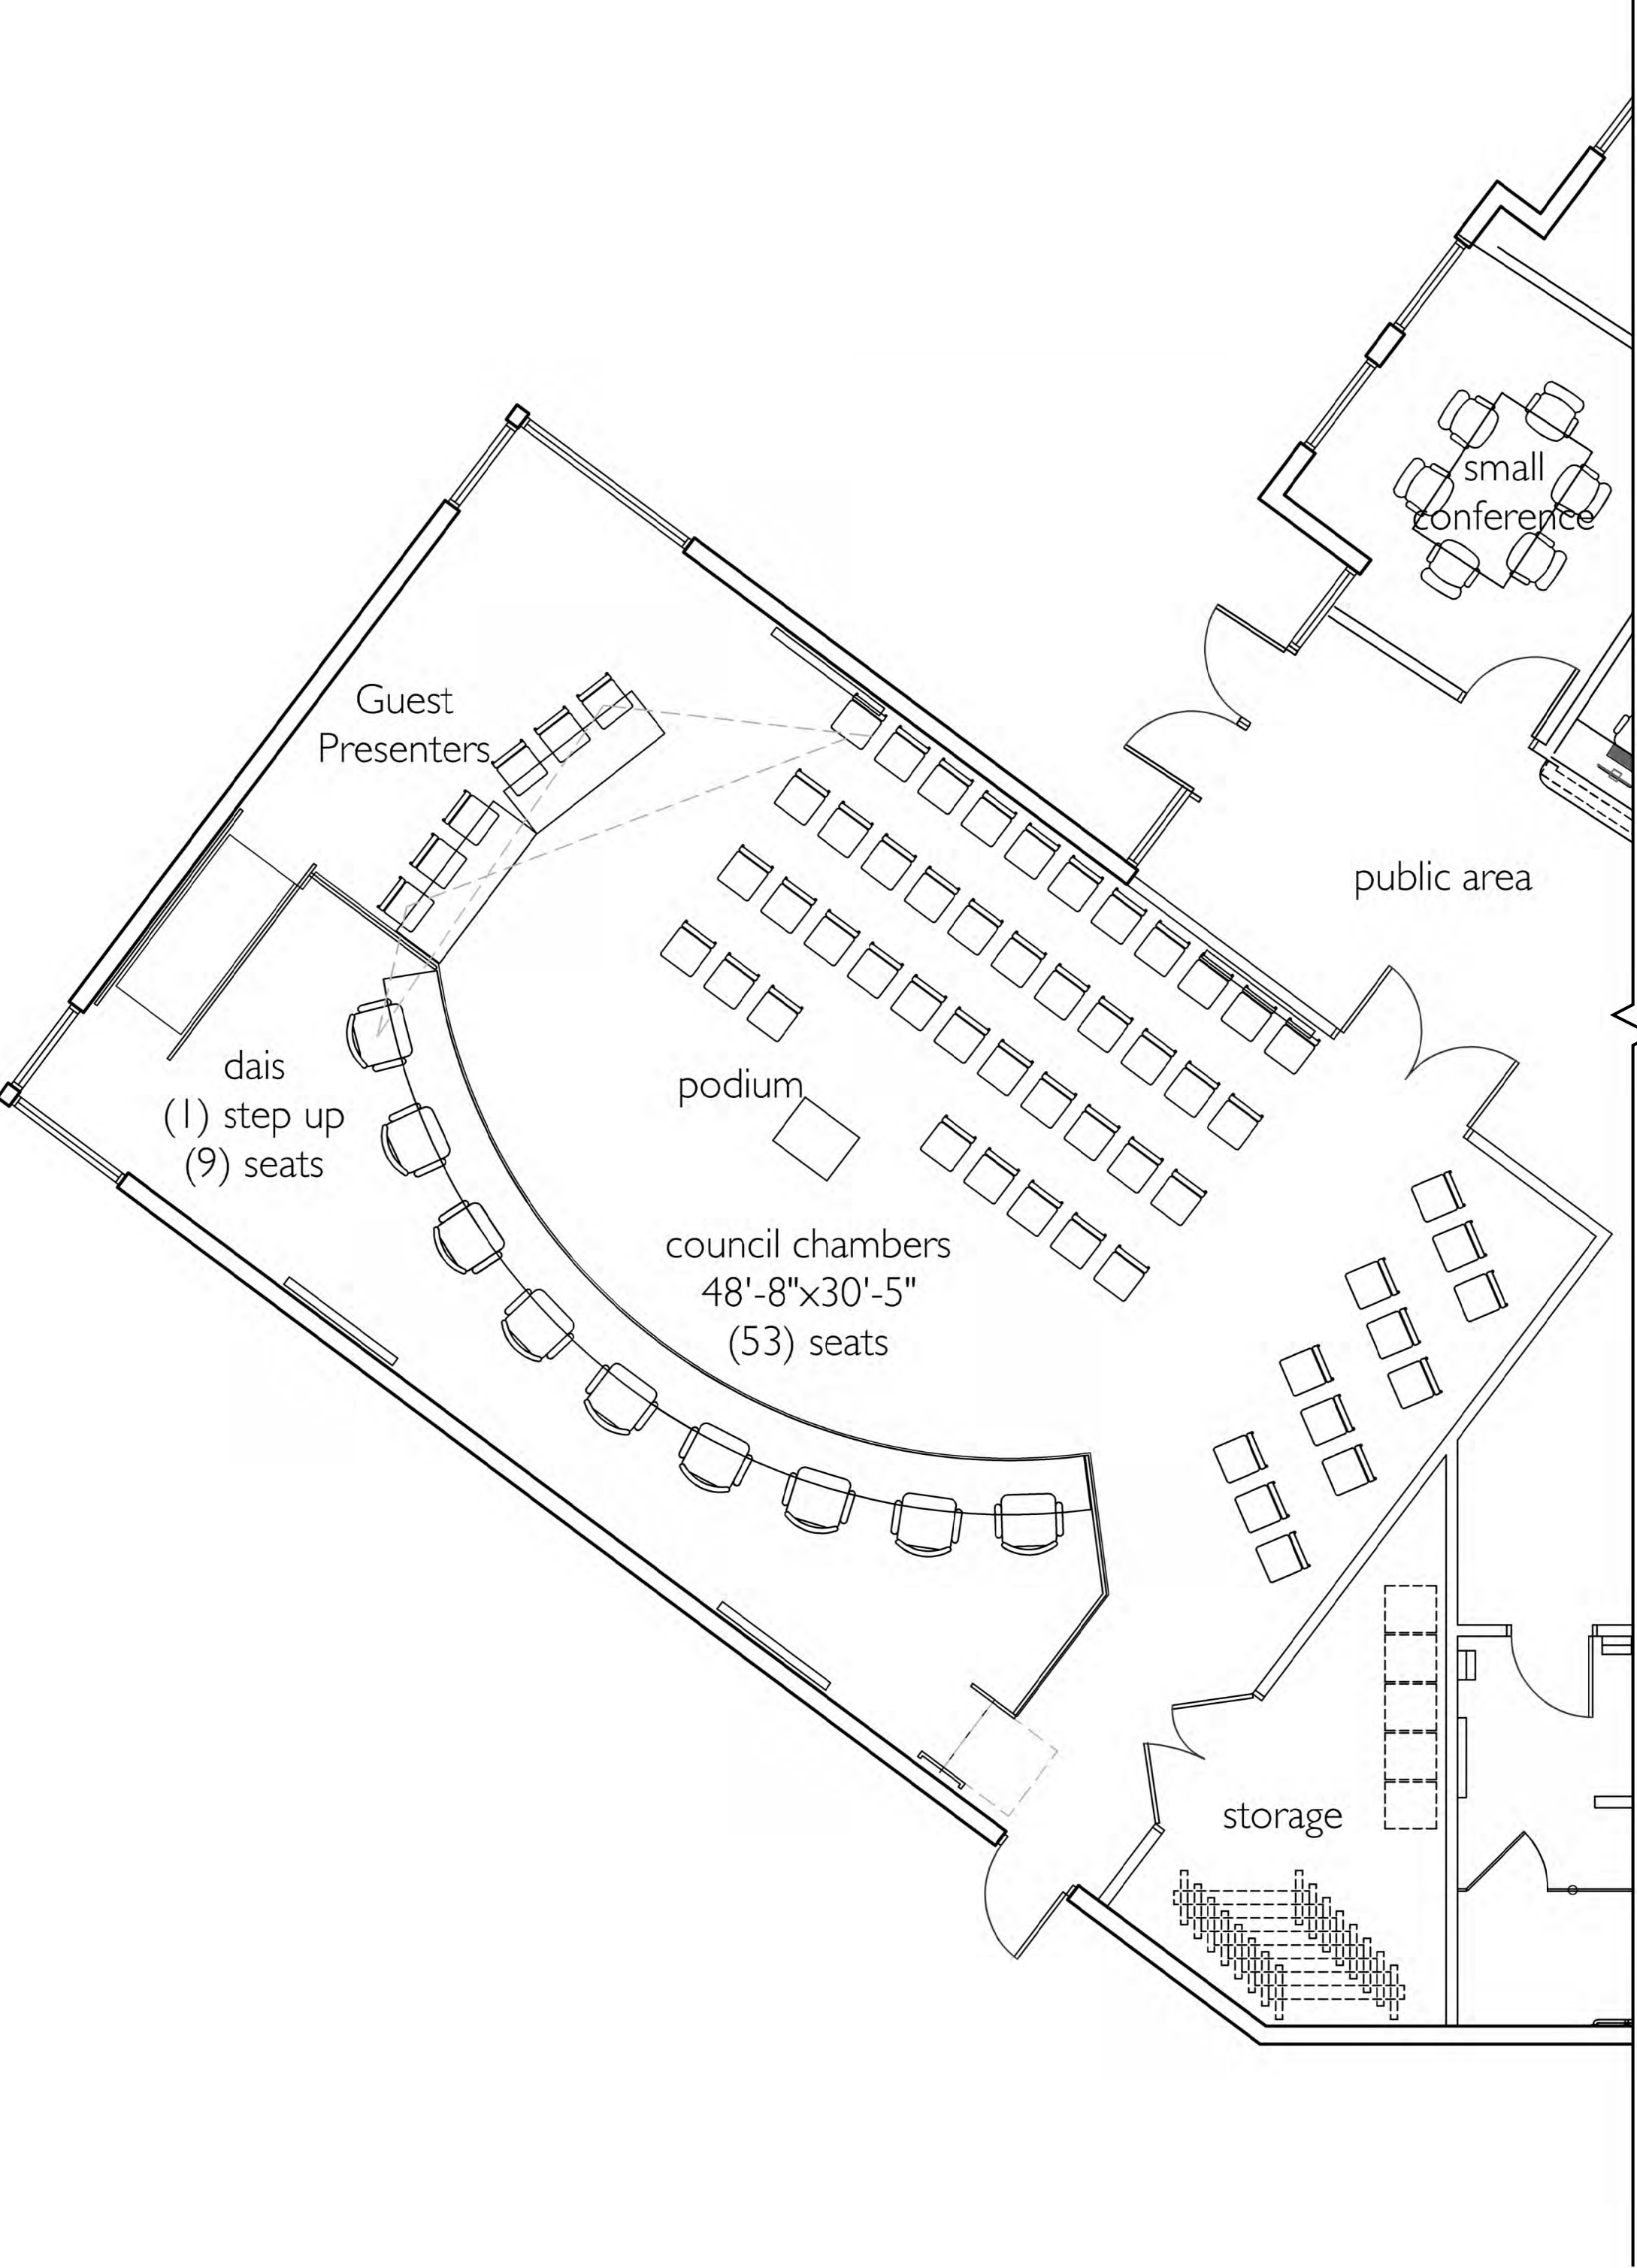

ALT #1

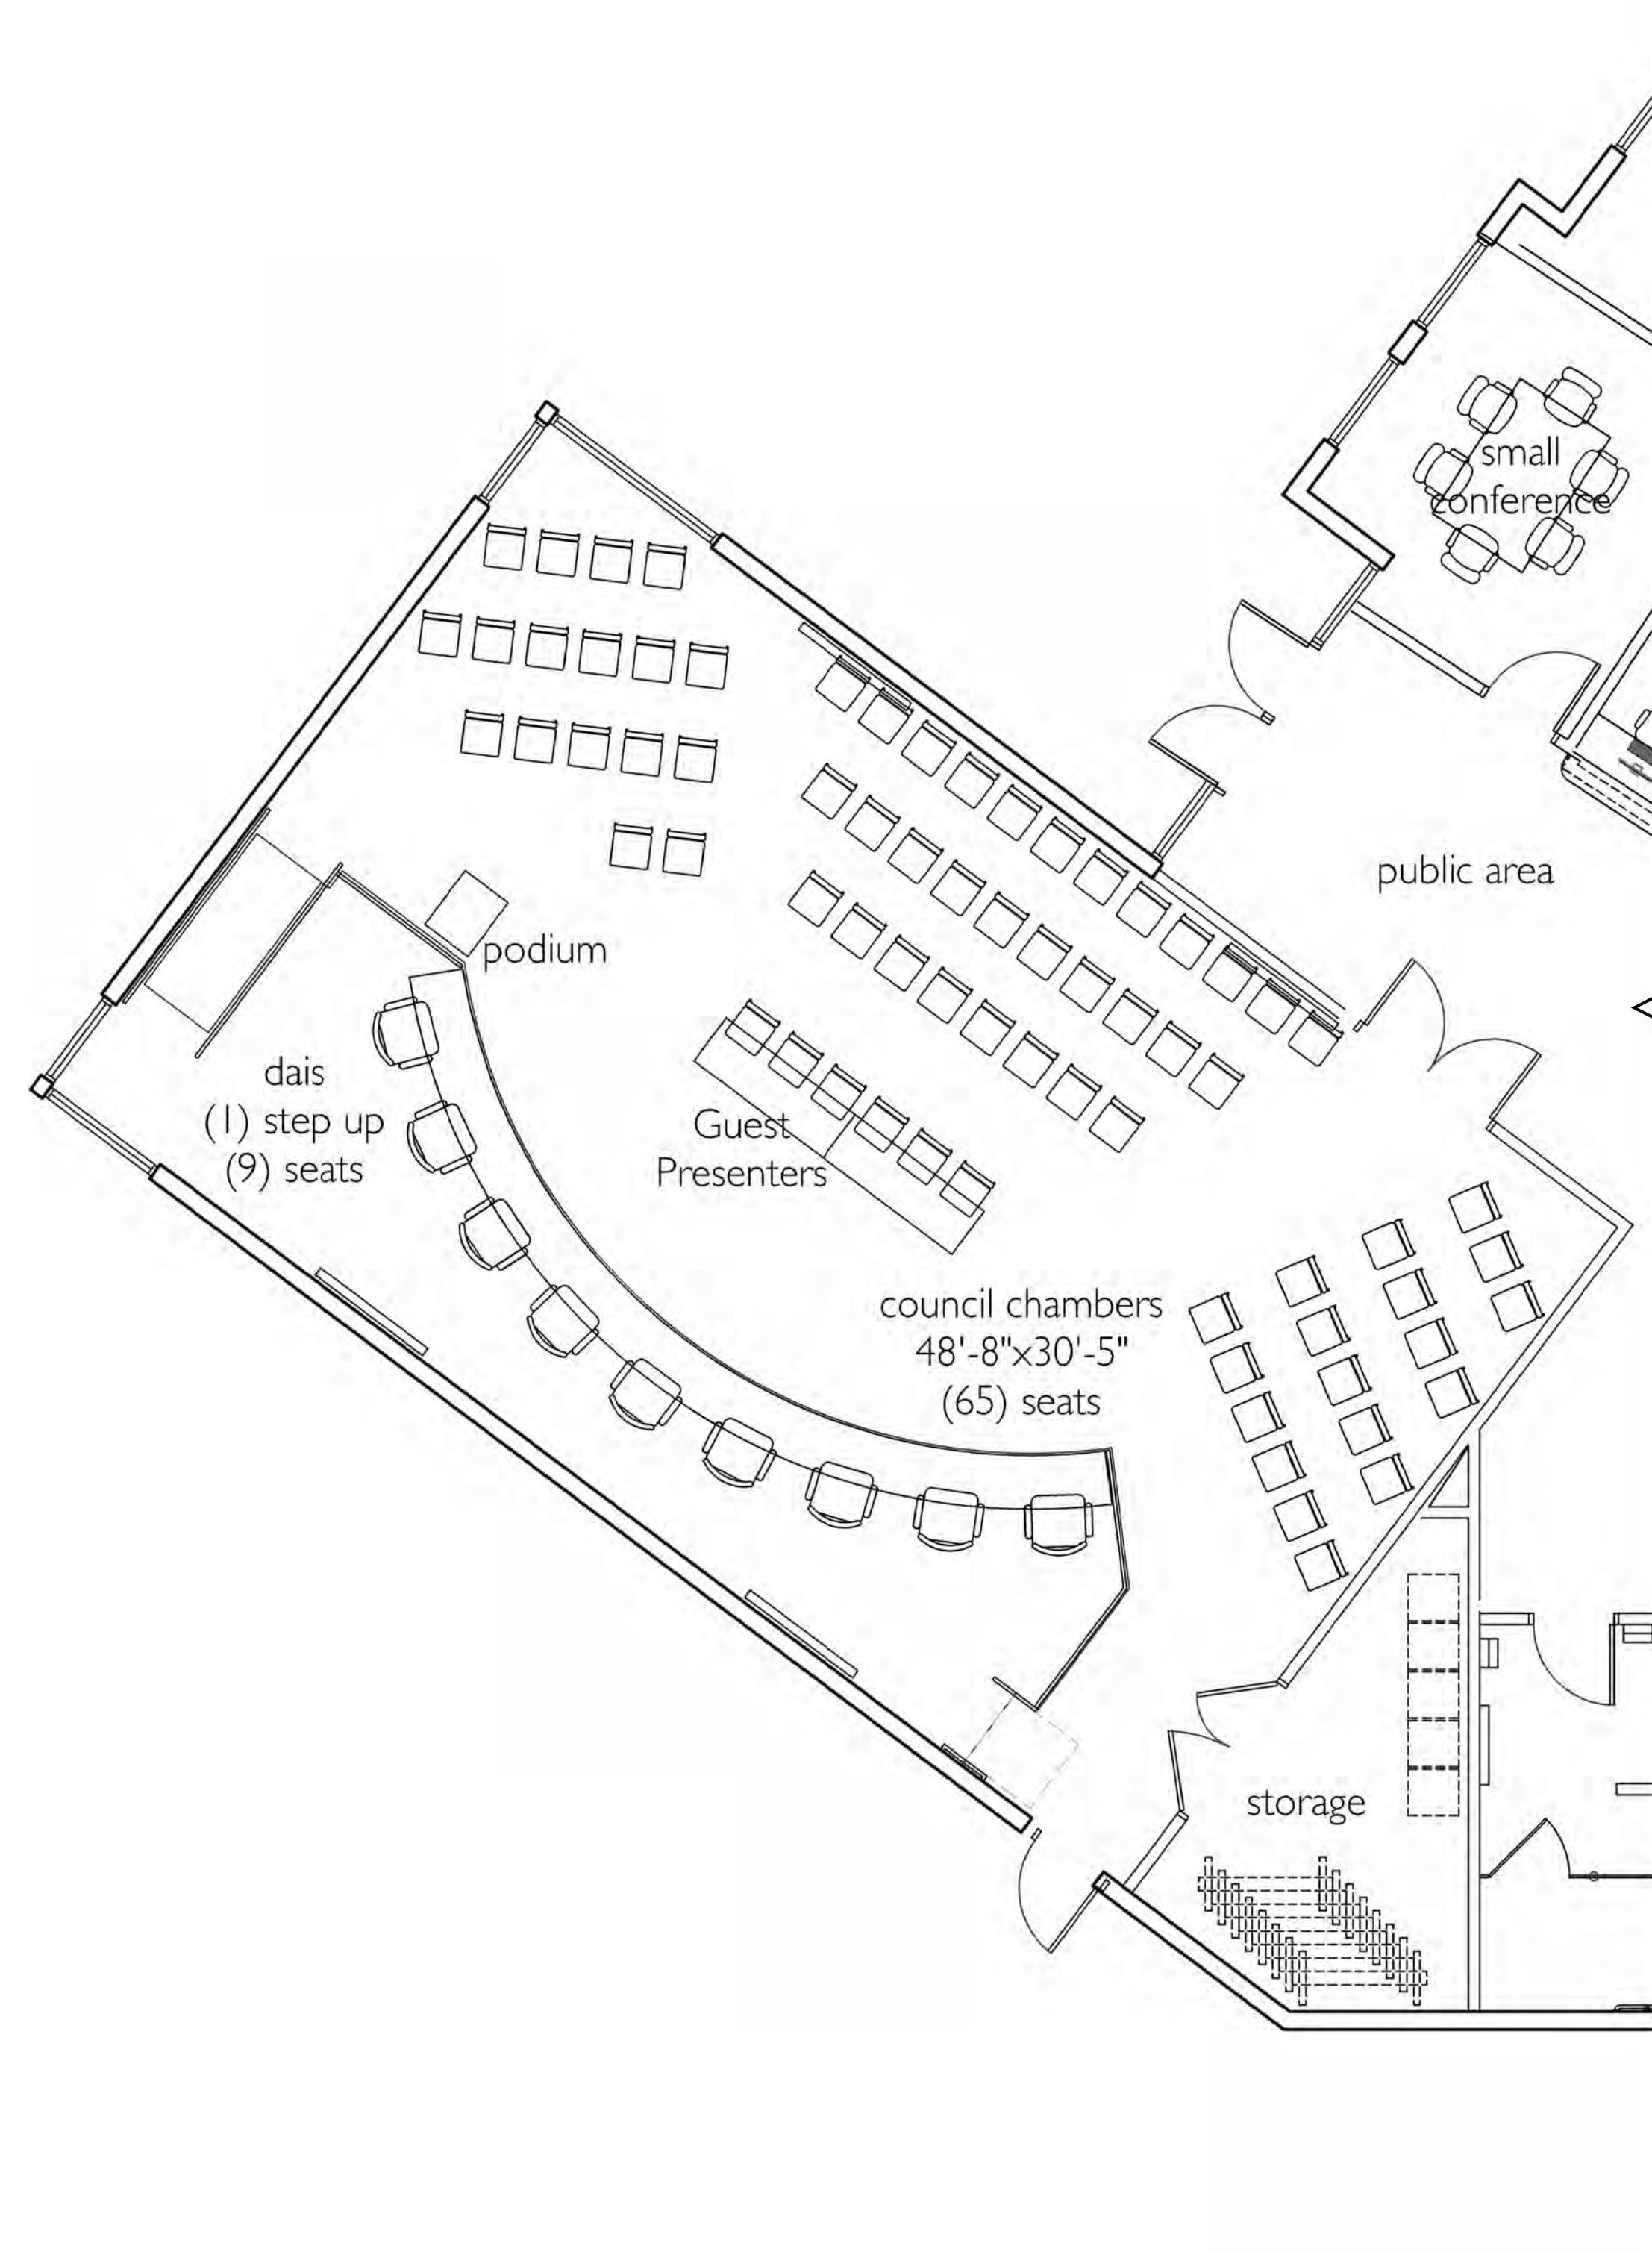

ALT #2

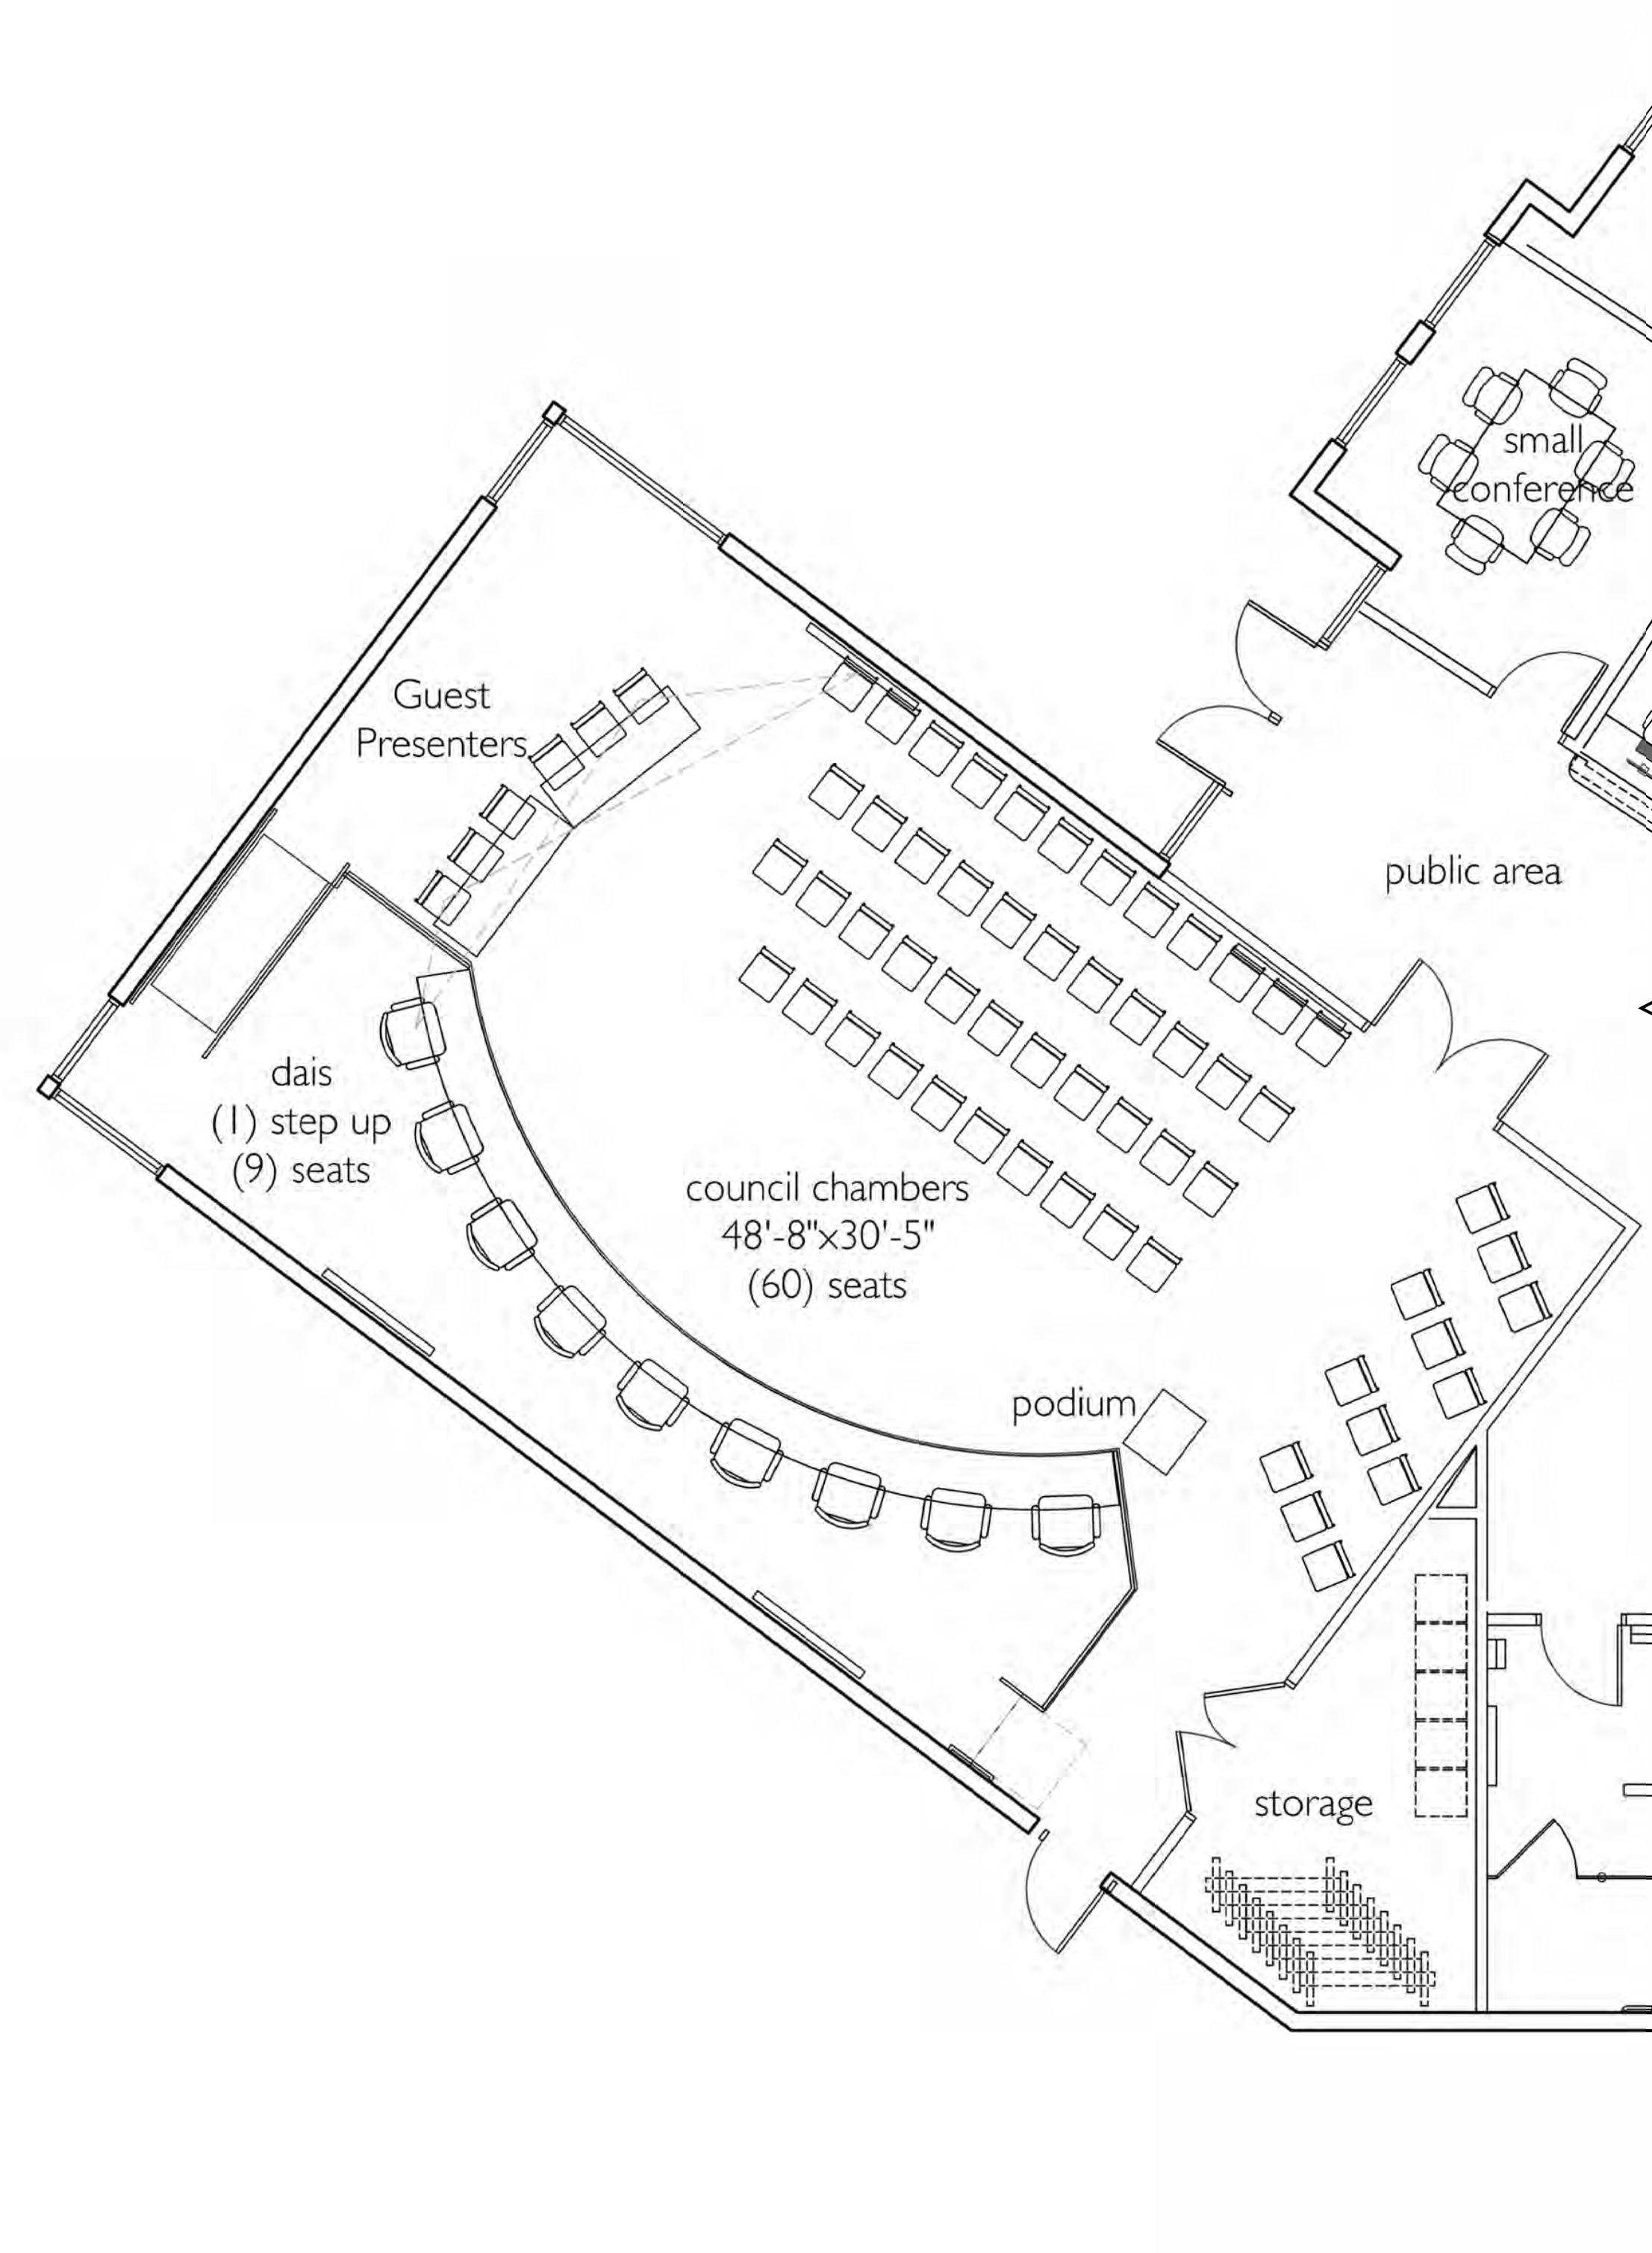

ALT #3

COUNCIL CHAMBER LAYOUT OPTIONS

CANNON BEACH - CITY HALL
CANNON BEACH, OREGON




COUNCIL CHAMBER OPTION 1A

CANNON BEACH - CITY HALL
CANNON BEACH, OREGON

CIDA

ARCHITECTURE
ENGINEERING
PLANNING
INTERIORS

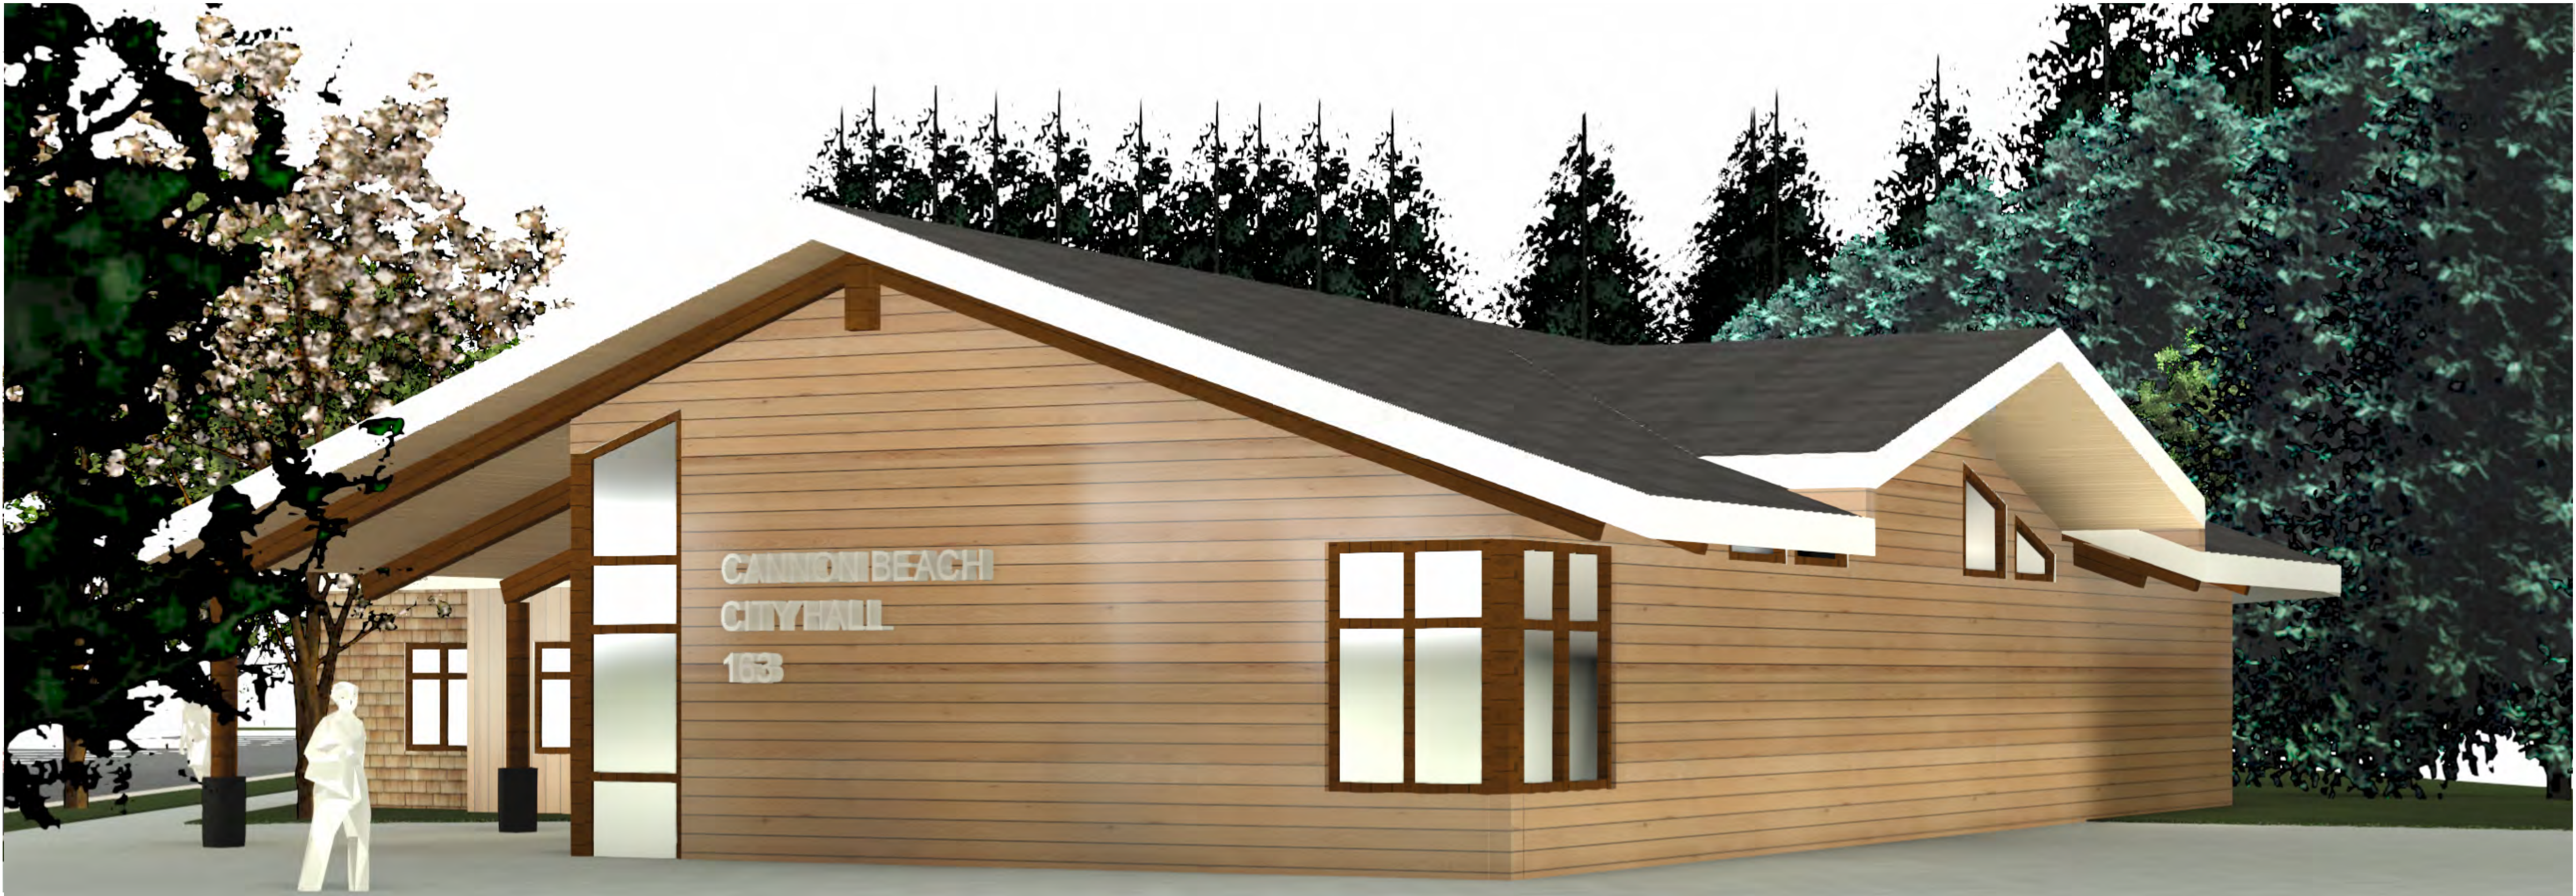

COUNCIL CHAMBER OPTION 1B

CANNON BEACH - CITY HALL
CANNON BEACH, OREGON

CIDA

ARCHITECTURE
ENGINEERING
PLANNING
INTERIORS



COUNCIL CHAMBER OPTION 2

CANNON BEACH - CITY HALL
CANNON BEACH, OREGON

CIDA

ARCHITECTURE
ENGINEERING
PLANNING
INTERIORS



COUNCIL CHAMBER OPTION 3

CANNON BEACH - CITY HALL
CANNON BEACH, OREGON

CIDA

ARCHITECTURE
ENGINEERING
PLANNING
INTERIORS



GOWER OPTION 01

CANNON BEACH - CITY HALL

CANNON BEACH, OREGON

CIDA

ARCHITECTURE
ENGINEERING
PLANNING
INTERIORS



GOWER OPTION 01

CANNON BEACH - CITY HALL

CANNON BEACH, OREGON

CIDA

ARCHITECTURE
ENGINEERING
PLANNING
INTERIORS



GOWER OPTION 02

CANNON BEACH - CITY HALL
CANNON BEACH, OREGON

CIDA

ARCHITECTURE
ENGINEERING
PLANNING
INTERIORS



GOWER OPTION 02

CANNON BEACH - CITY HALL

CANNON BEACH, OREGON

CIDA

ARCHITECTURE
ENGINEERING
PLANNING
INTERIORS



WINDOW FRAME
AND FASCIA
PAINTED WHITE




MULLIONS
NATURAL WOOD
FINISH




CEDAR SHAKE
NATURAL FINISH



HORIZONTAL T&G
SIDING NATURAL FINISH

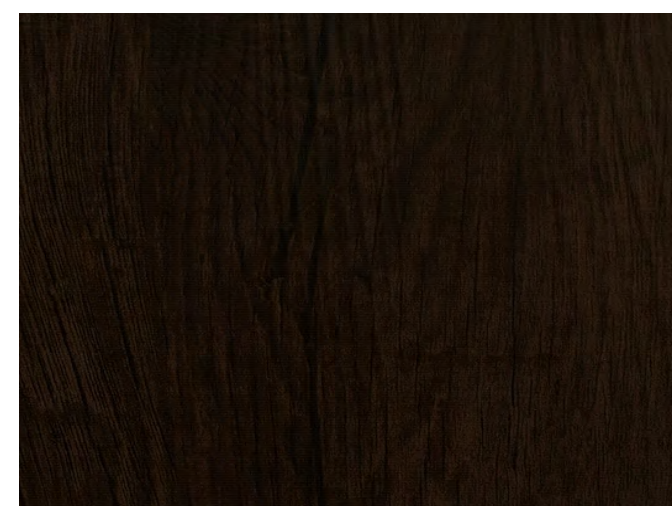

FASCIA PAINTED DARK

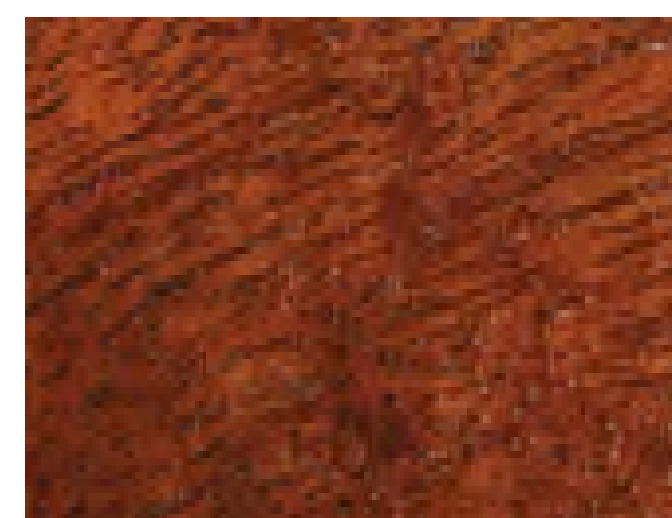

WINDOW FRAME
NATURAL WOOD
FINISH



MULLIONS NATURAL
WOOD FINISH



CEDAR SHAKE
NATURAL FINISH



BOARD AND BATTEN
PAINTED FINISH

CITY HALL - MATERIAL PALLET

CANNON BEACH - CITY HALL
CANNON BEACH, OREGON

CIDA

ARCHITECTURE
ENGINEERING
PLANNING
INTERIORS