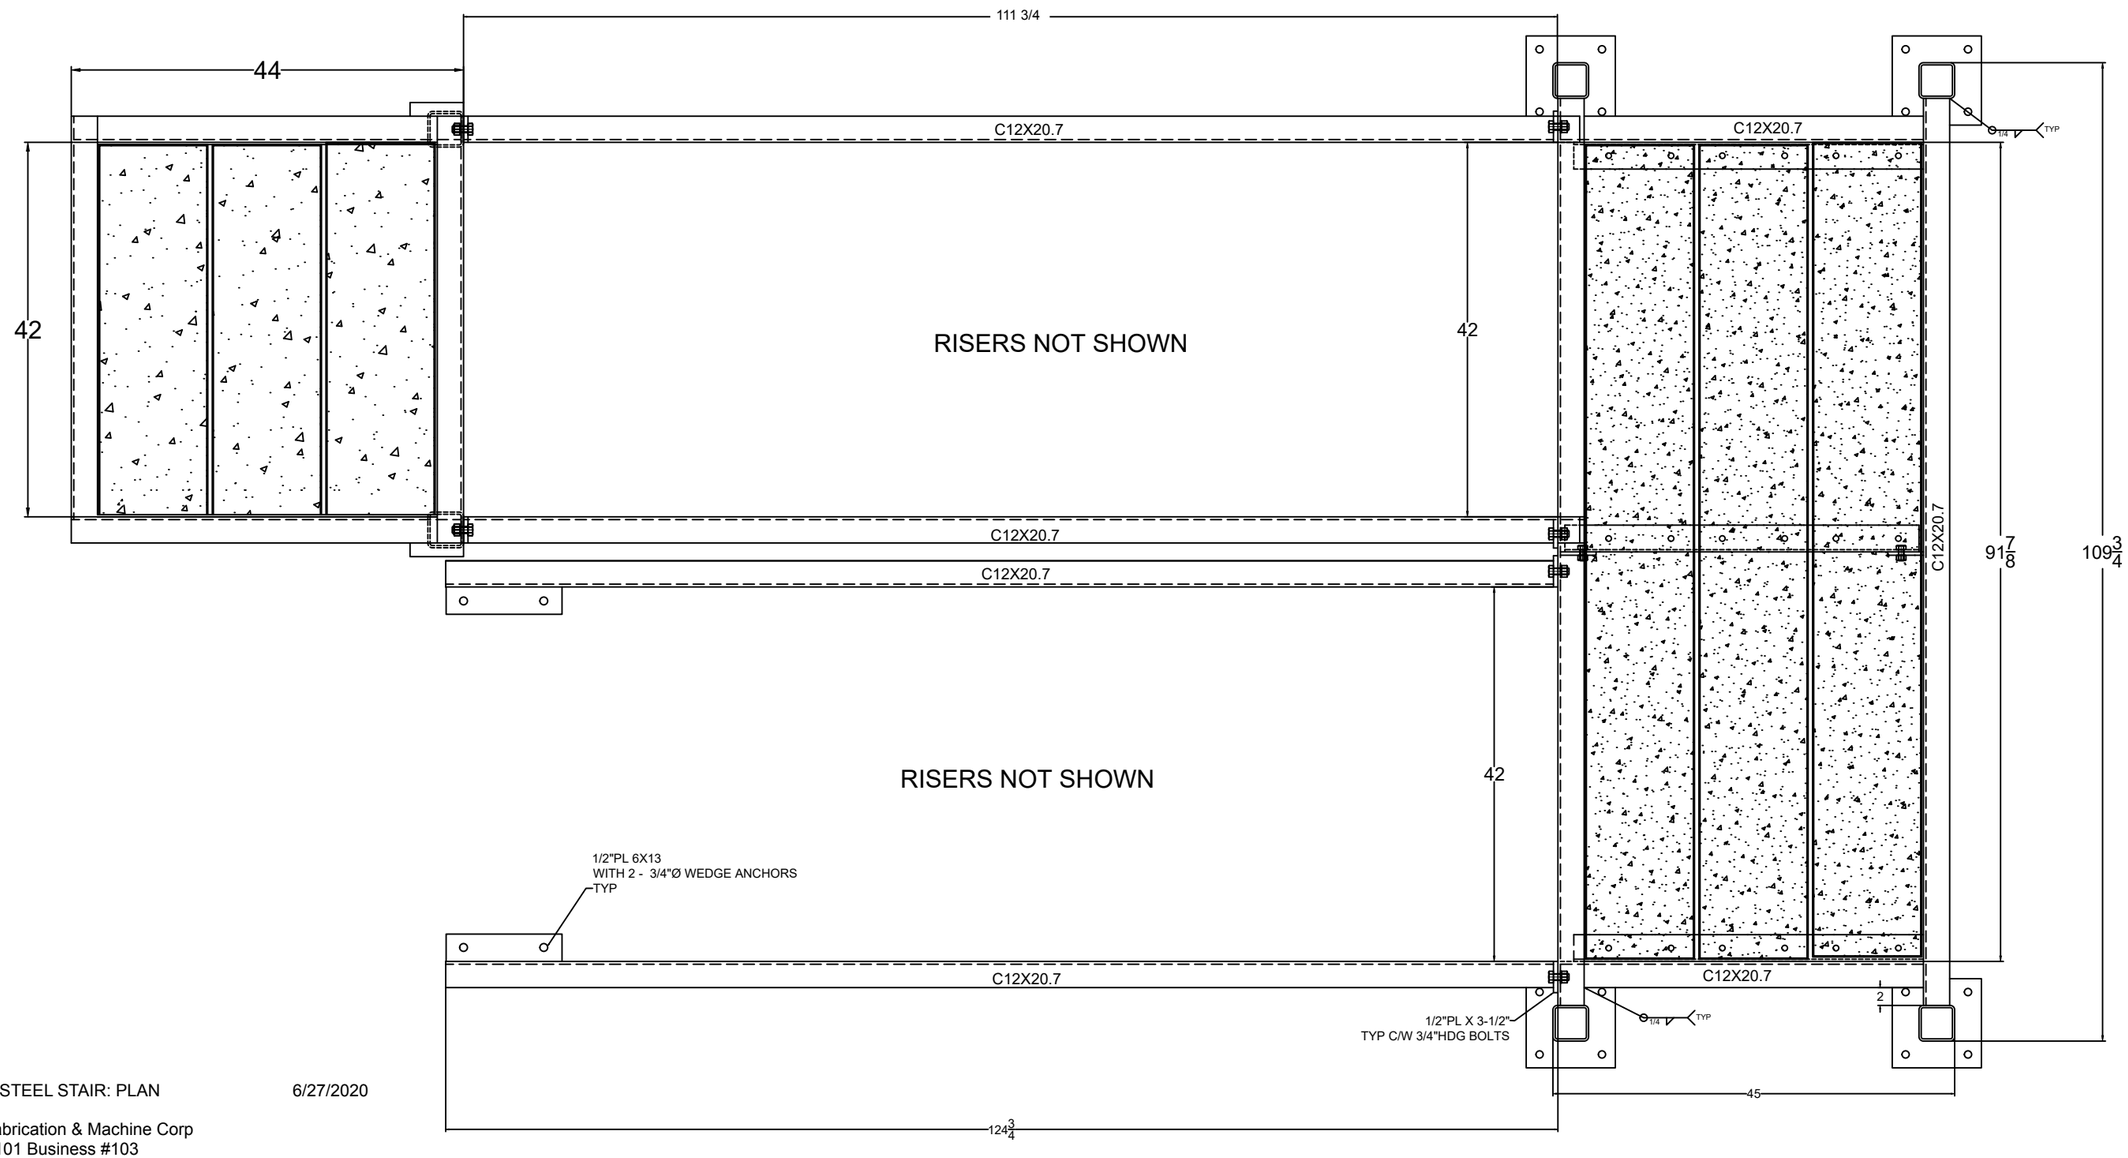

ROBERTS STEEL STAIR: PLAN 6/27/2020

All Metals Fabrication & Machine Corp
34988 Hwy 101 Business #103
Astoria